Subdivision Bench Marks

No.	Street and Station	From CL	Description	Elevation
1	Morris, Sta. 2+44	17.50' Rt	West End of Southwest Curb Return at the intersection of Morris and Red Oaks	

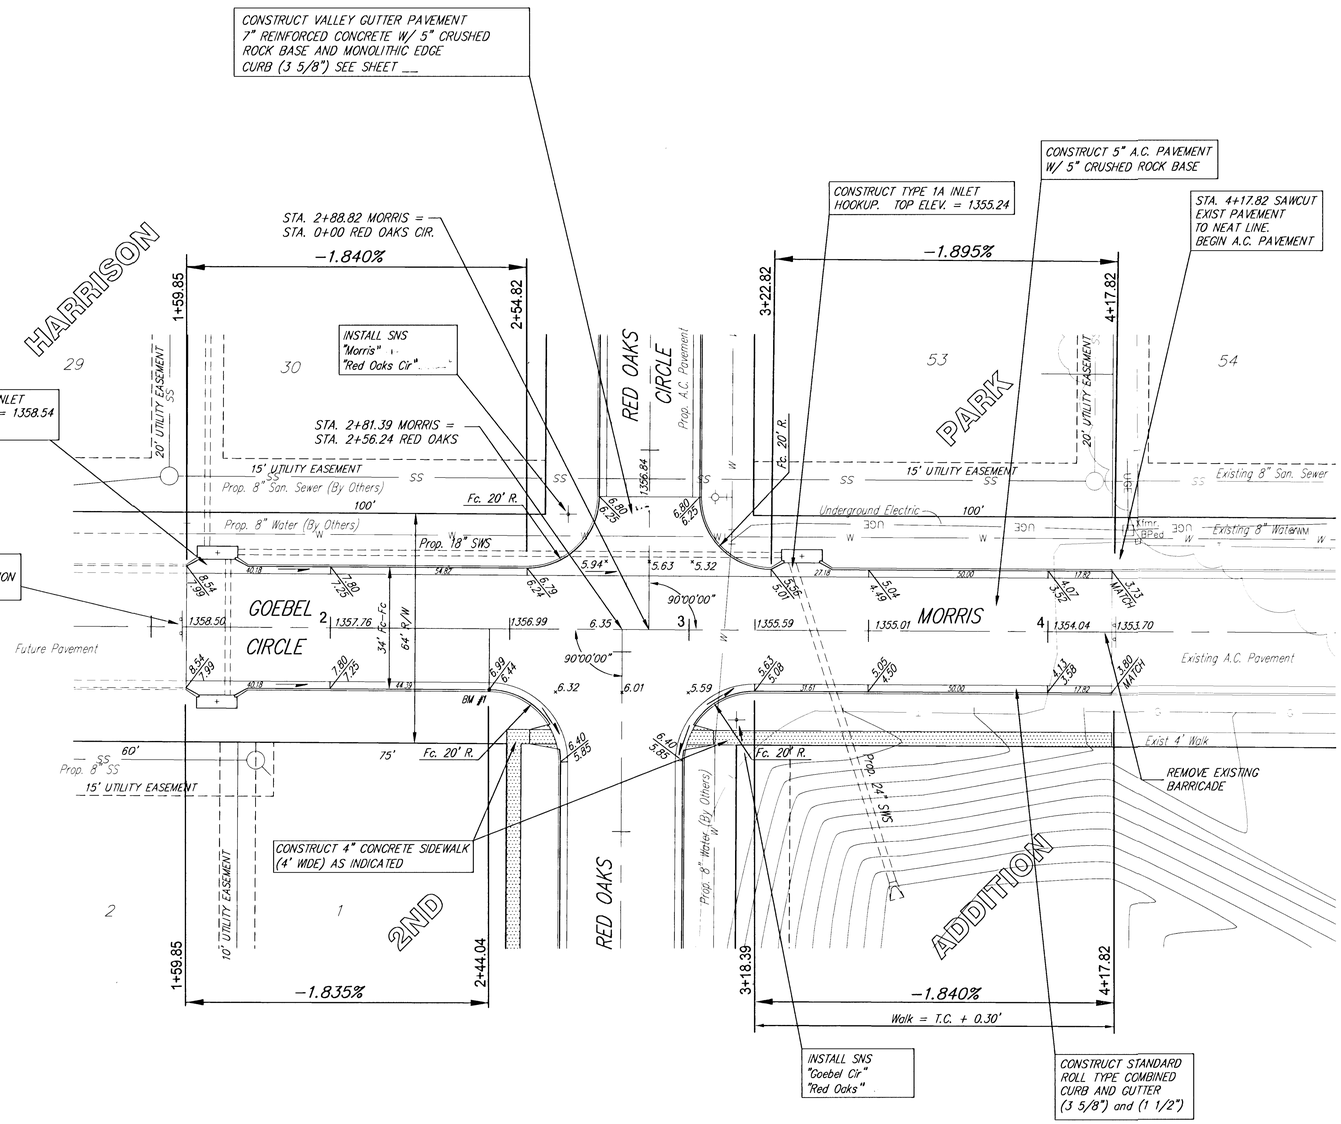

NOTE: ROLL-TYPE CURB TO BE CONSTRUCTED ON PAVEMENT DEPICTED ON THIS SHEET

Harrison Park 2nd Addition, Phase 3 Street Improvements
MORRIS
WICHITA, KANSAS

SRB
924 NORTH MAIN
WICHITA, KANSAS 67203
www.srb1.com
316-264-8008
FAX 264-4621
E-mail: srb@srb1.com
SAVOY, RUGGLES & BOHM, P.A.
ENGINEERING & SURVEYING

PROJECT NUMBER 472-83394

DESIGN	DRAWN	UTILITY	REVIEW	DATE	REVISED
CMB	EJG/RA			Aug. 14, 2001	.

DWG FILE Morris

SRB 1241

SHEET 5 OF 21