

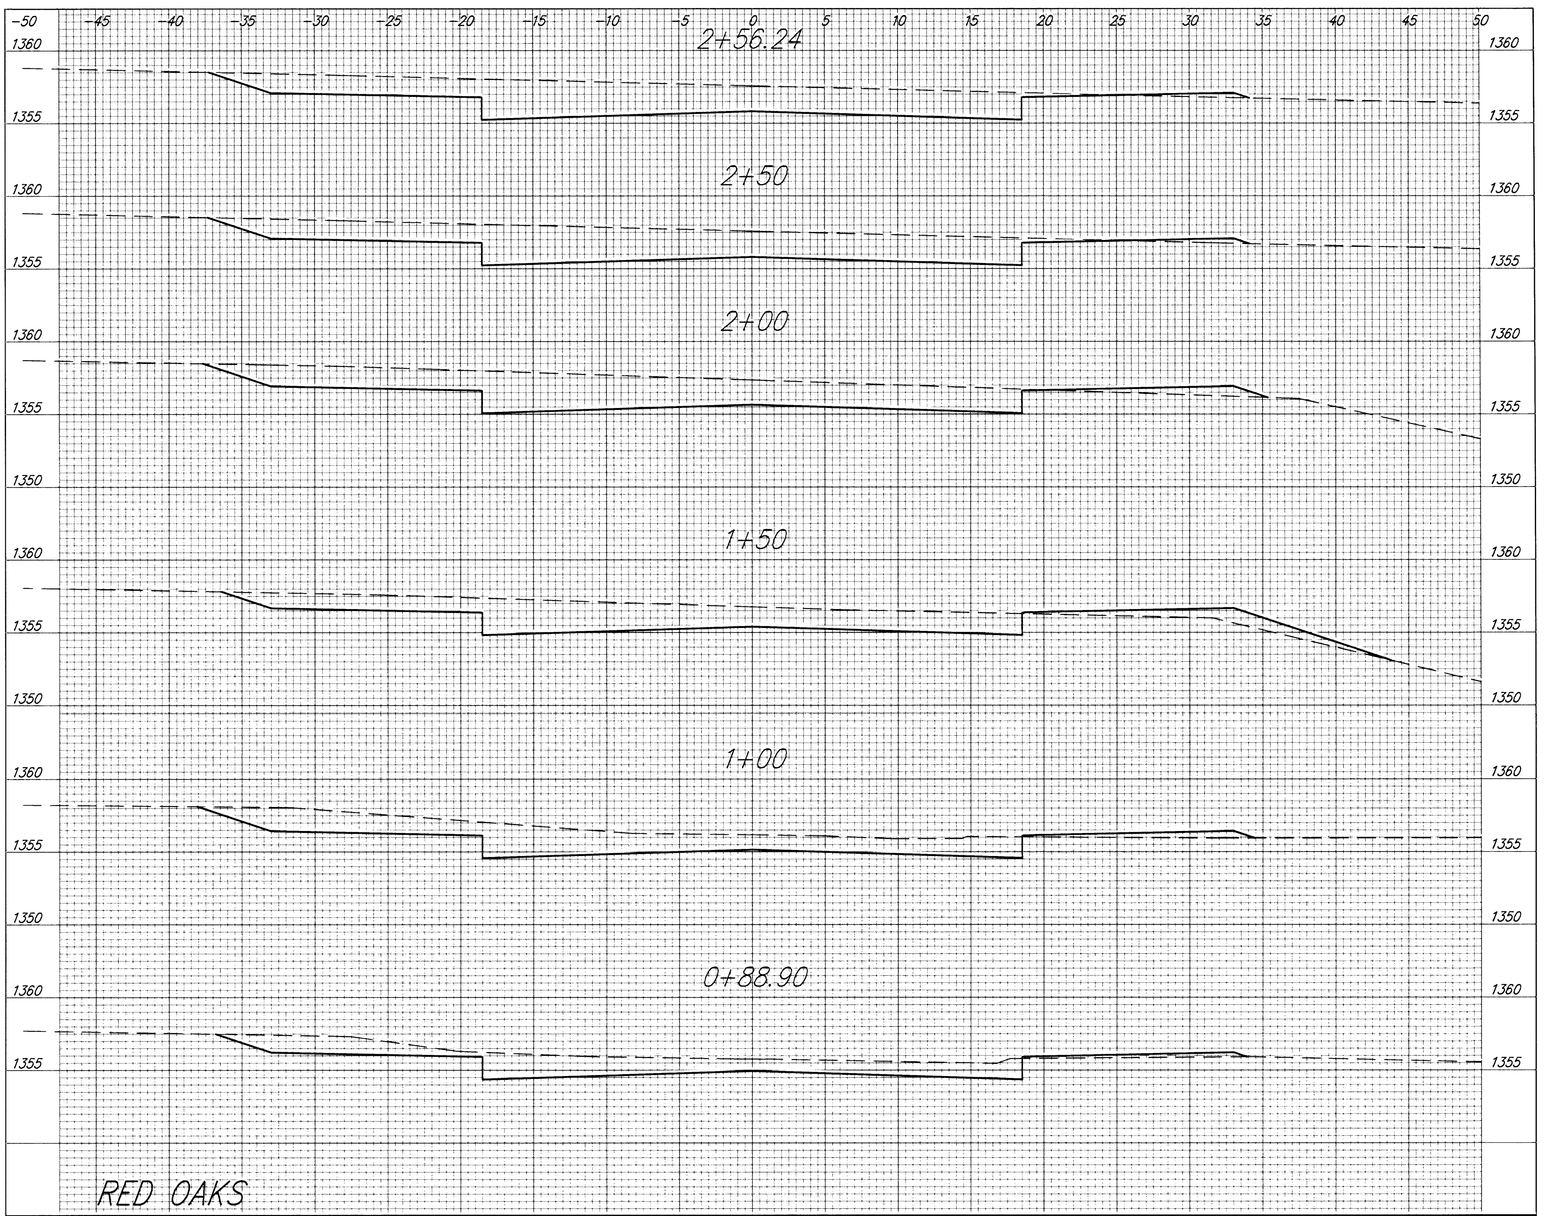


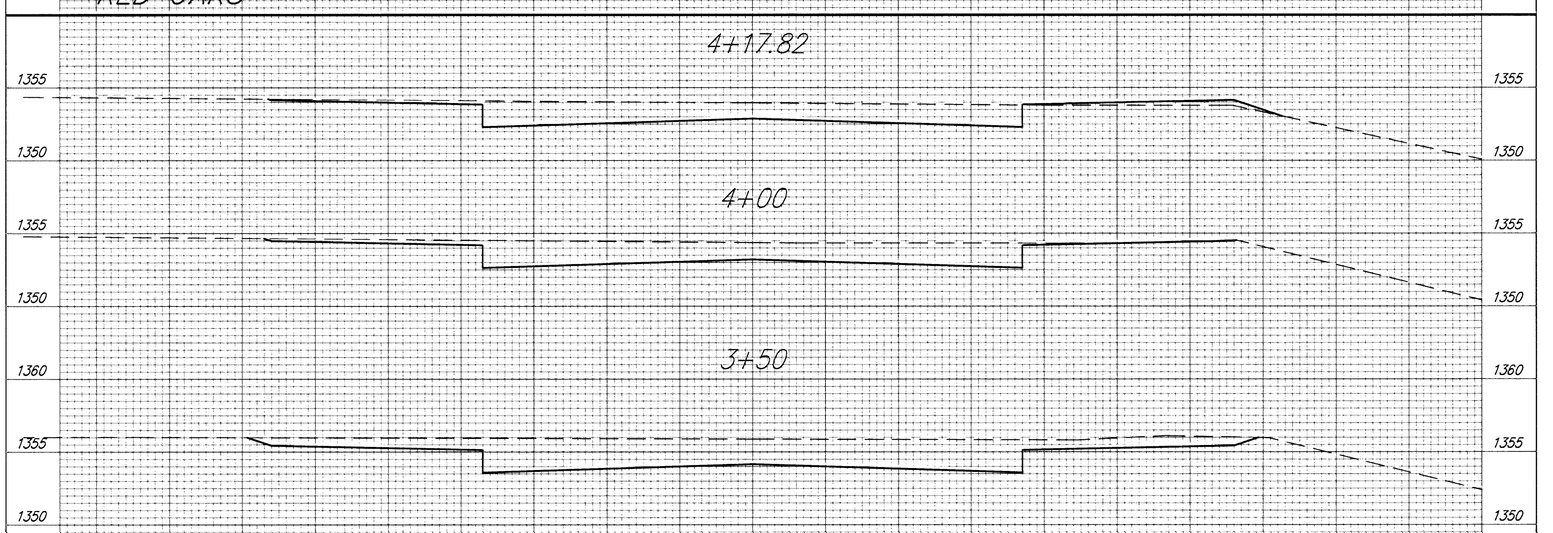

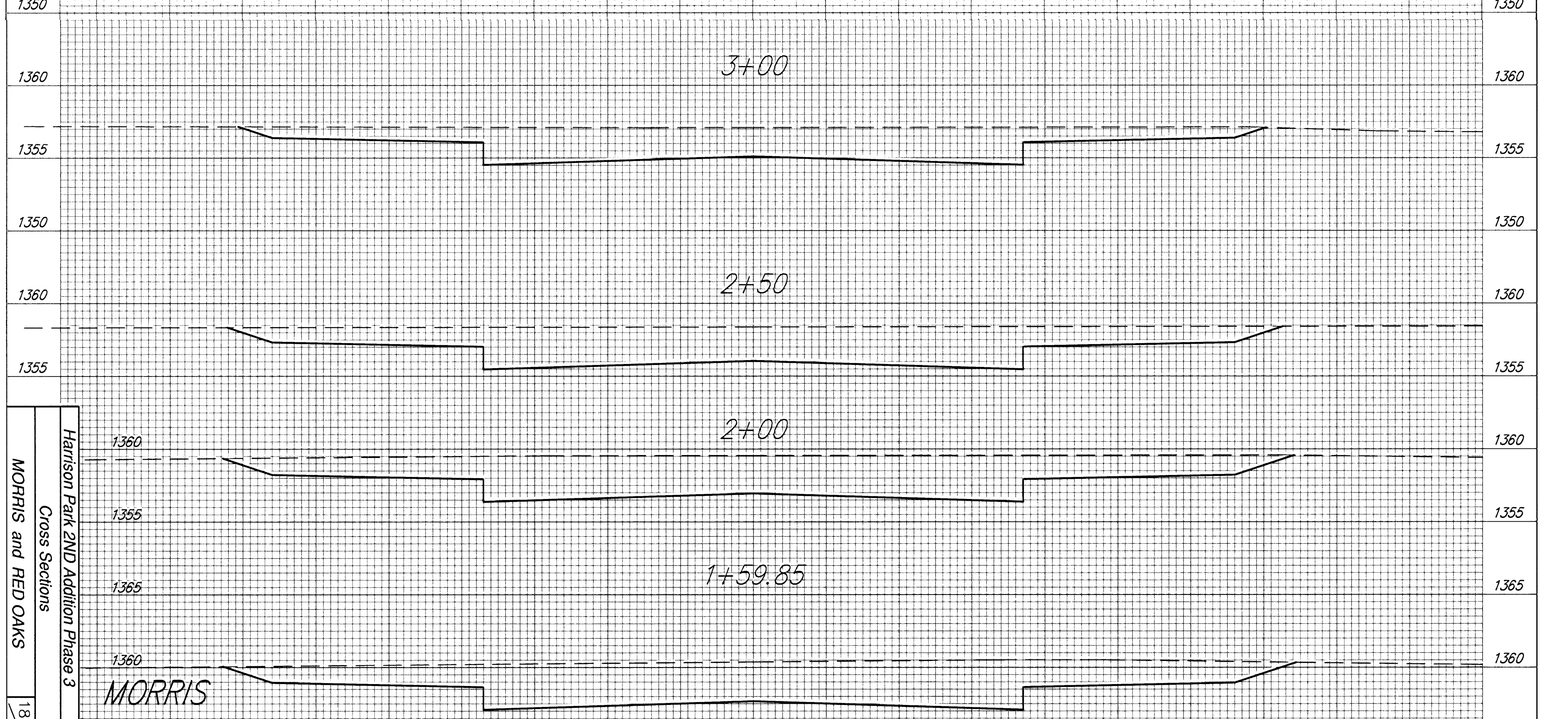

Harrison Park 2ND Addition Phase 3

Cross Sections

MORRIS and RED OAKS