

BENCHMARKS:
City of Wichita Disc, SE corner of 29th & Tyler
32.30 ft South of centerline
30.00 ft East of centerline
9.20 ft Southeast of power pole
43.20 ft Southeast of section corner
Elev. = 178.04 (City Datum)

"□" Cut in top of curb on the West side of Pepper Ridge 65± south of Lot 8, Blk. B, Fossil Rim Estates.
Elev. = 174.92 (City Datum)

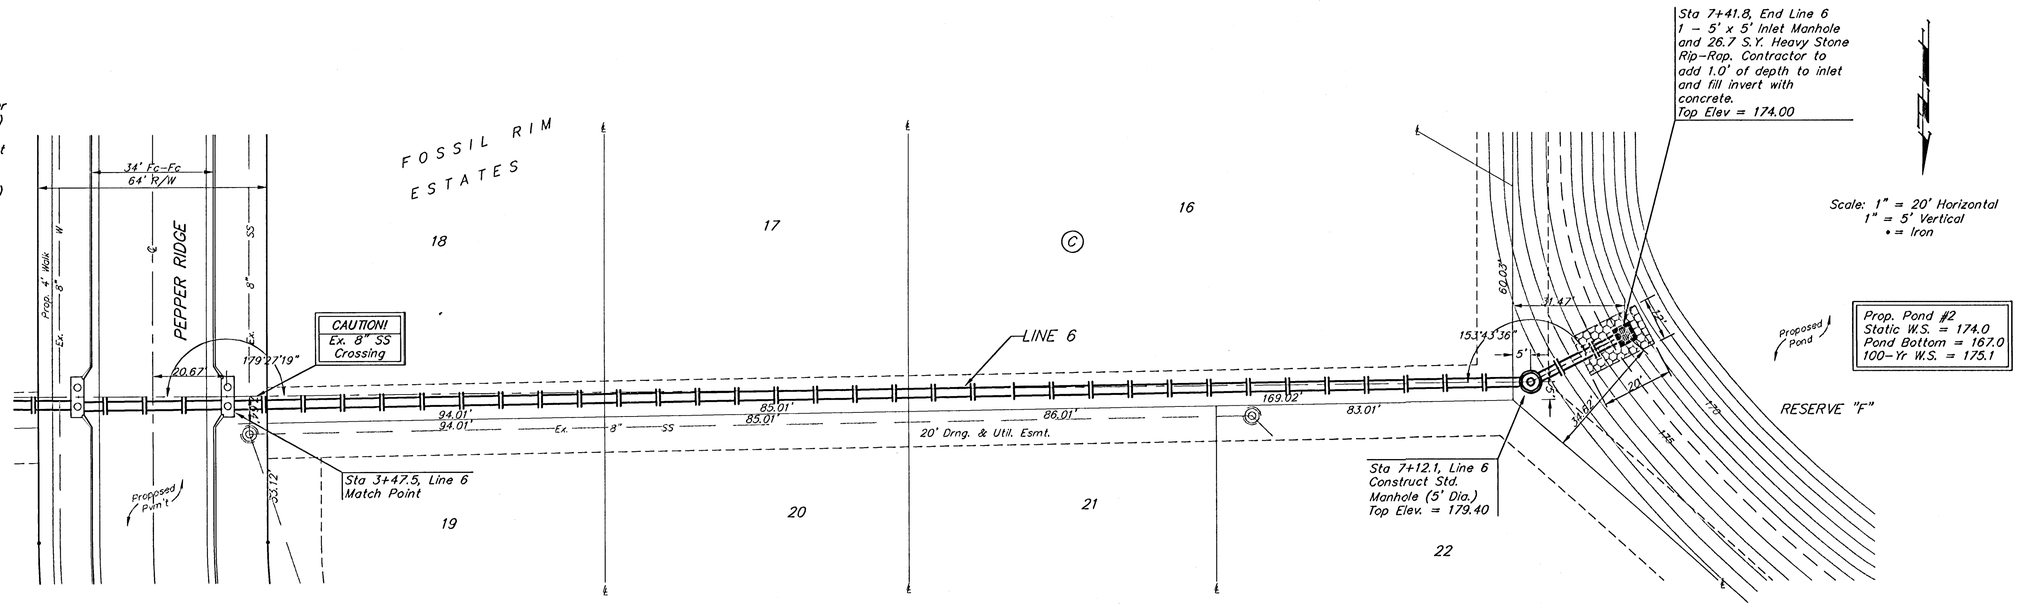

Scale: 1" = 20' Horizontal
1" = 5' Vertical
• = Iron

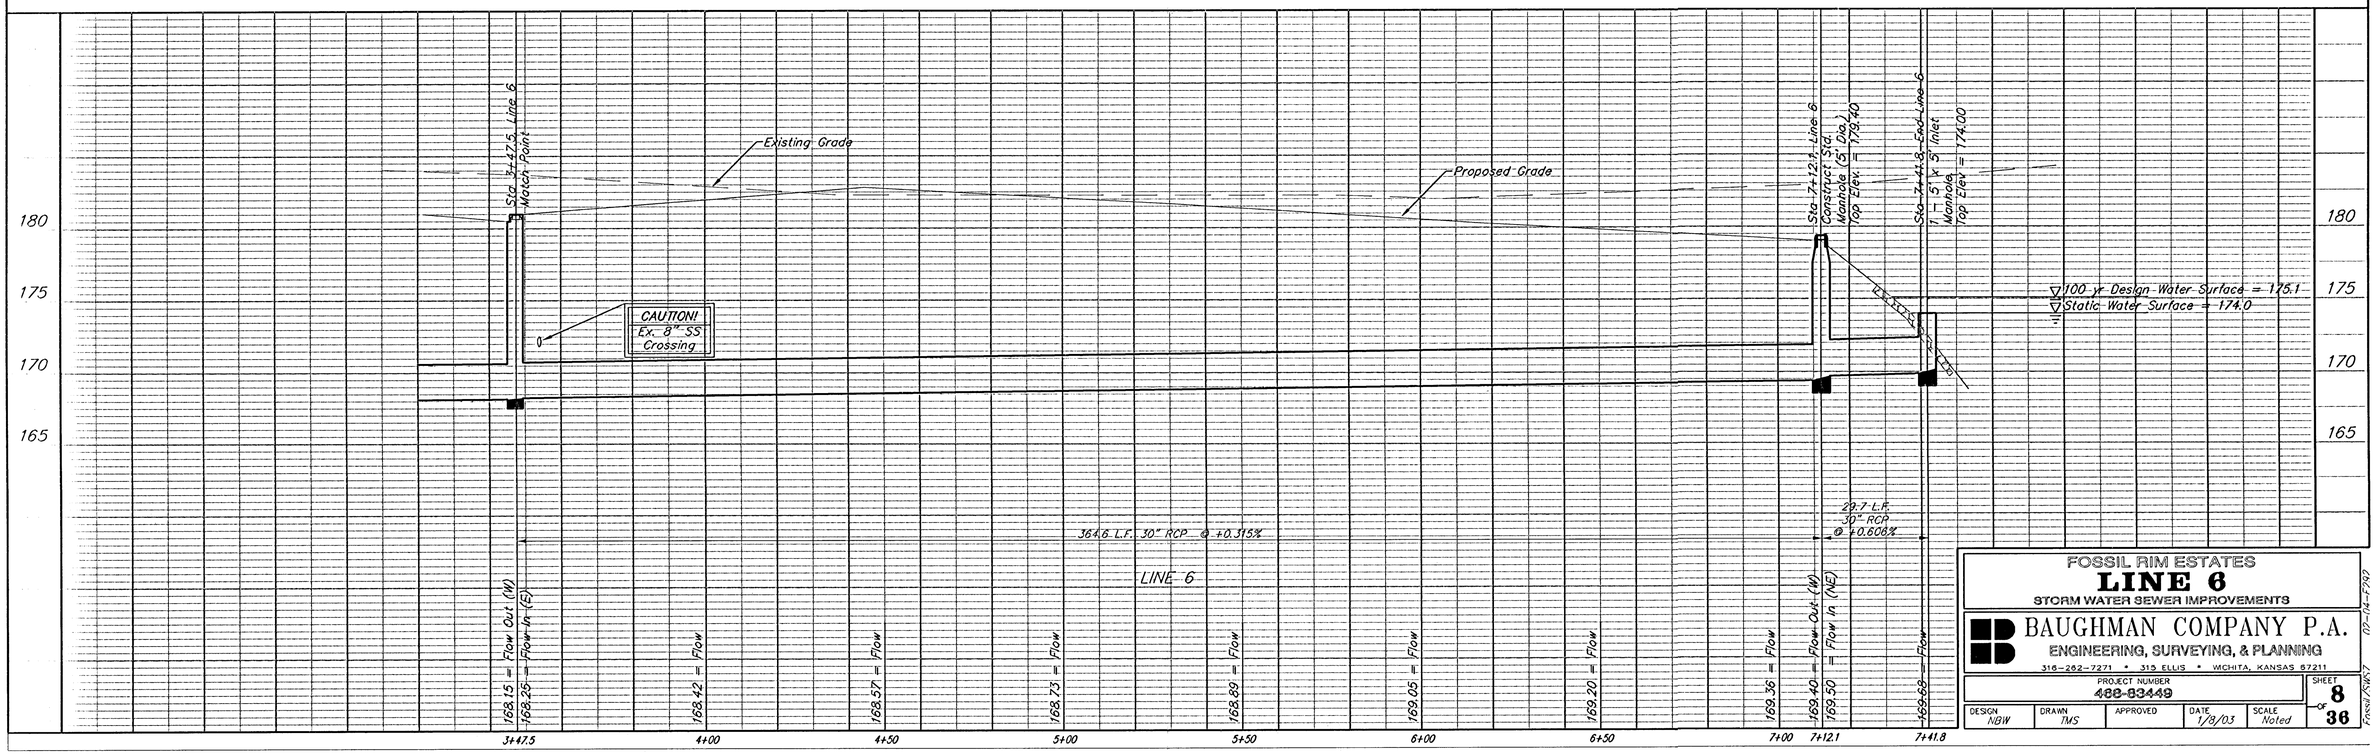

FOSSIL RIM ESTATES
LINE 6
STORM WATER SEWER IMPROVEMENTS

BAUGHMAN COMPANY P.A.
ENGINEERING, SURVEYING, & PLANNING
316-262-7271 • 315 ELLIS • WICHITA, KANSAS 67211

PROJECT NUMBER					SHEET
488-83449					8 OF 36
DESIGN NBW	DRAWN TMS	APPROVED	DATE 1/8/03	SCALE Noted	

Fossil_Ln6_FND