


1+50

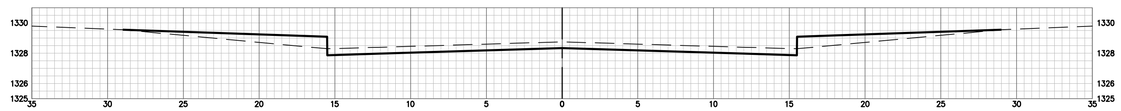


1+00




0+49.99

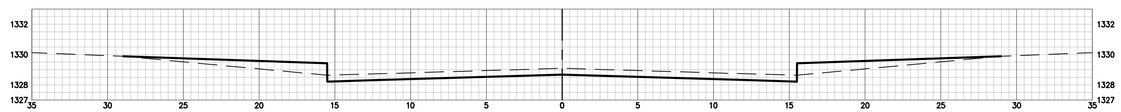


0+24.99

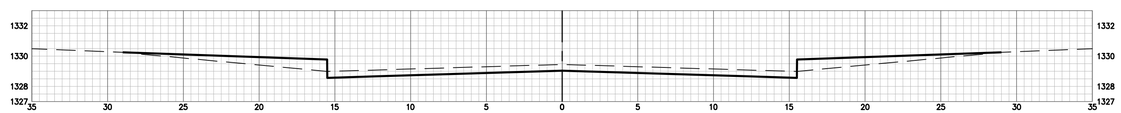


−0+00

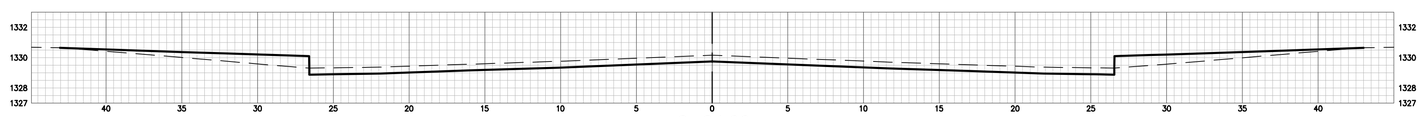


−0+15

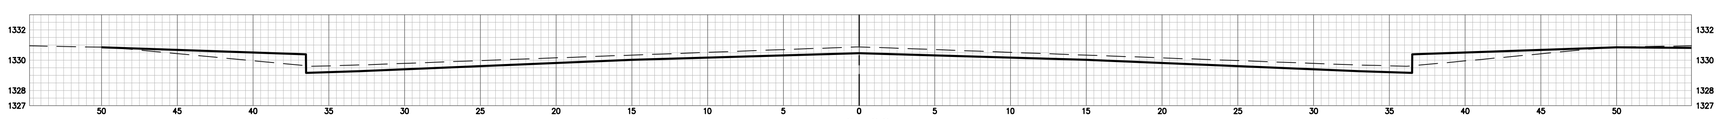


−0+35

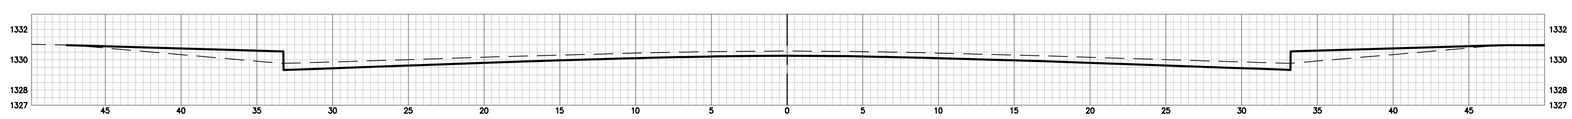


−0+50

ANNA CT

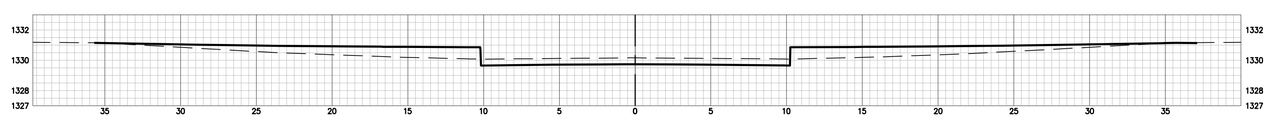Baughman

*Baughman Company , P.A.* 315 Ellis St. Wichita, KS 67211 P 316-262-7271 F 316-262-0149
ENGINEERING | SURVEYING | PLANNING | LANDSCAPE ARCHITECTURE

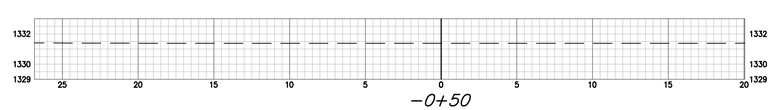PROJECT NUMBER
472-

SHEET
**18** OF **21**

C:\Projects\Sandcrest 4th Addition_18-01-P351\Engineering\Phase 2\STR_19-01-E174\STR PLANS.dwg