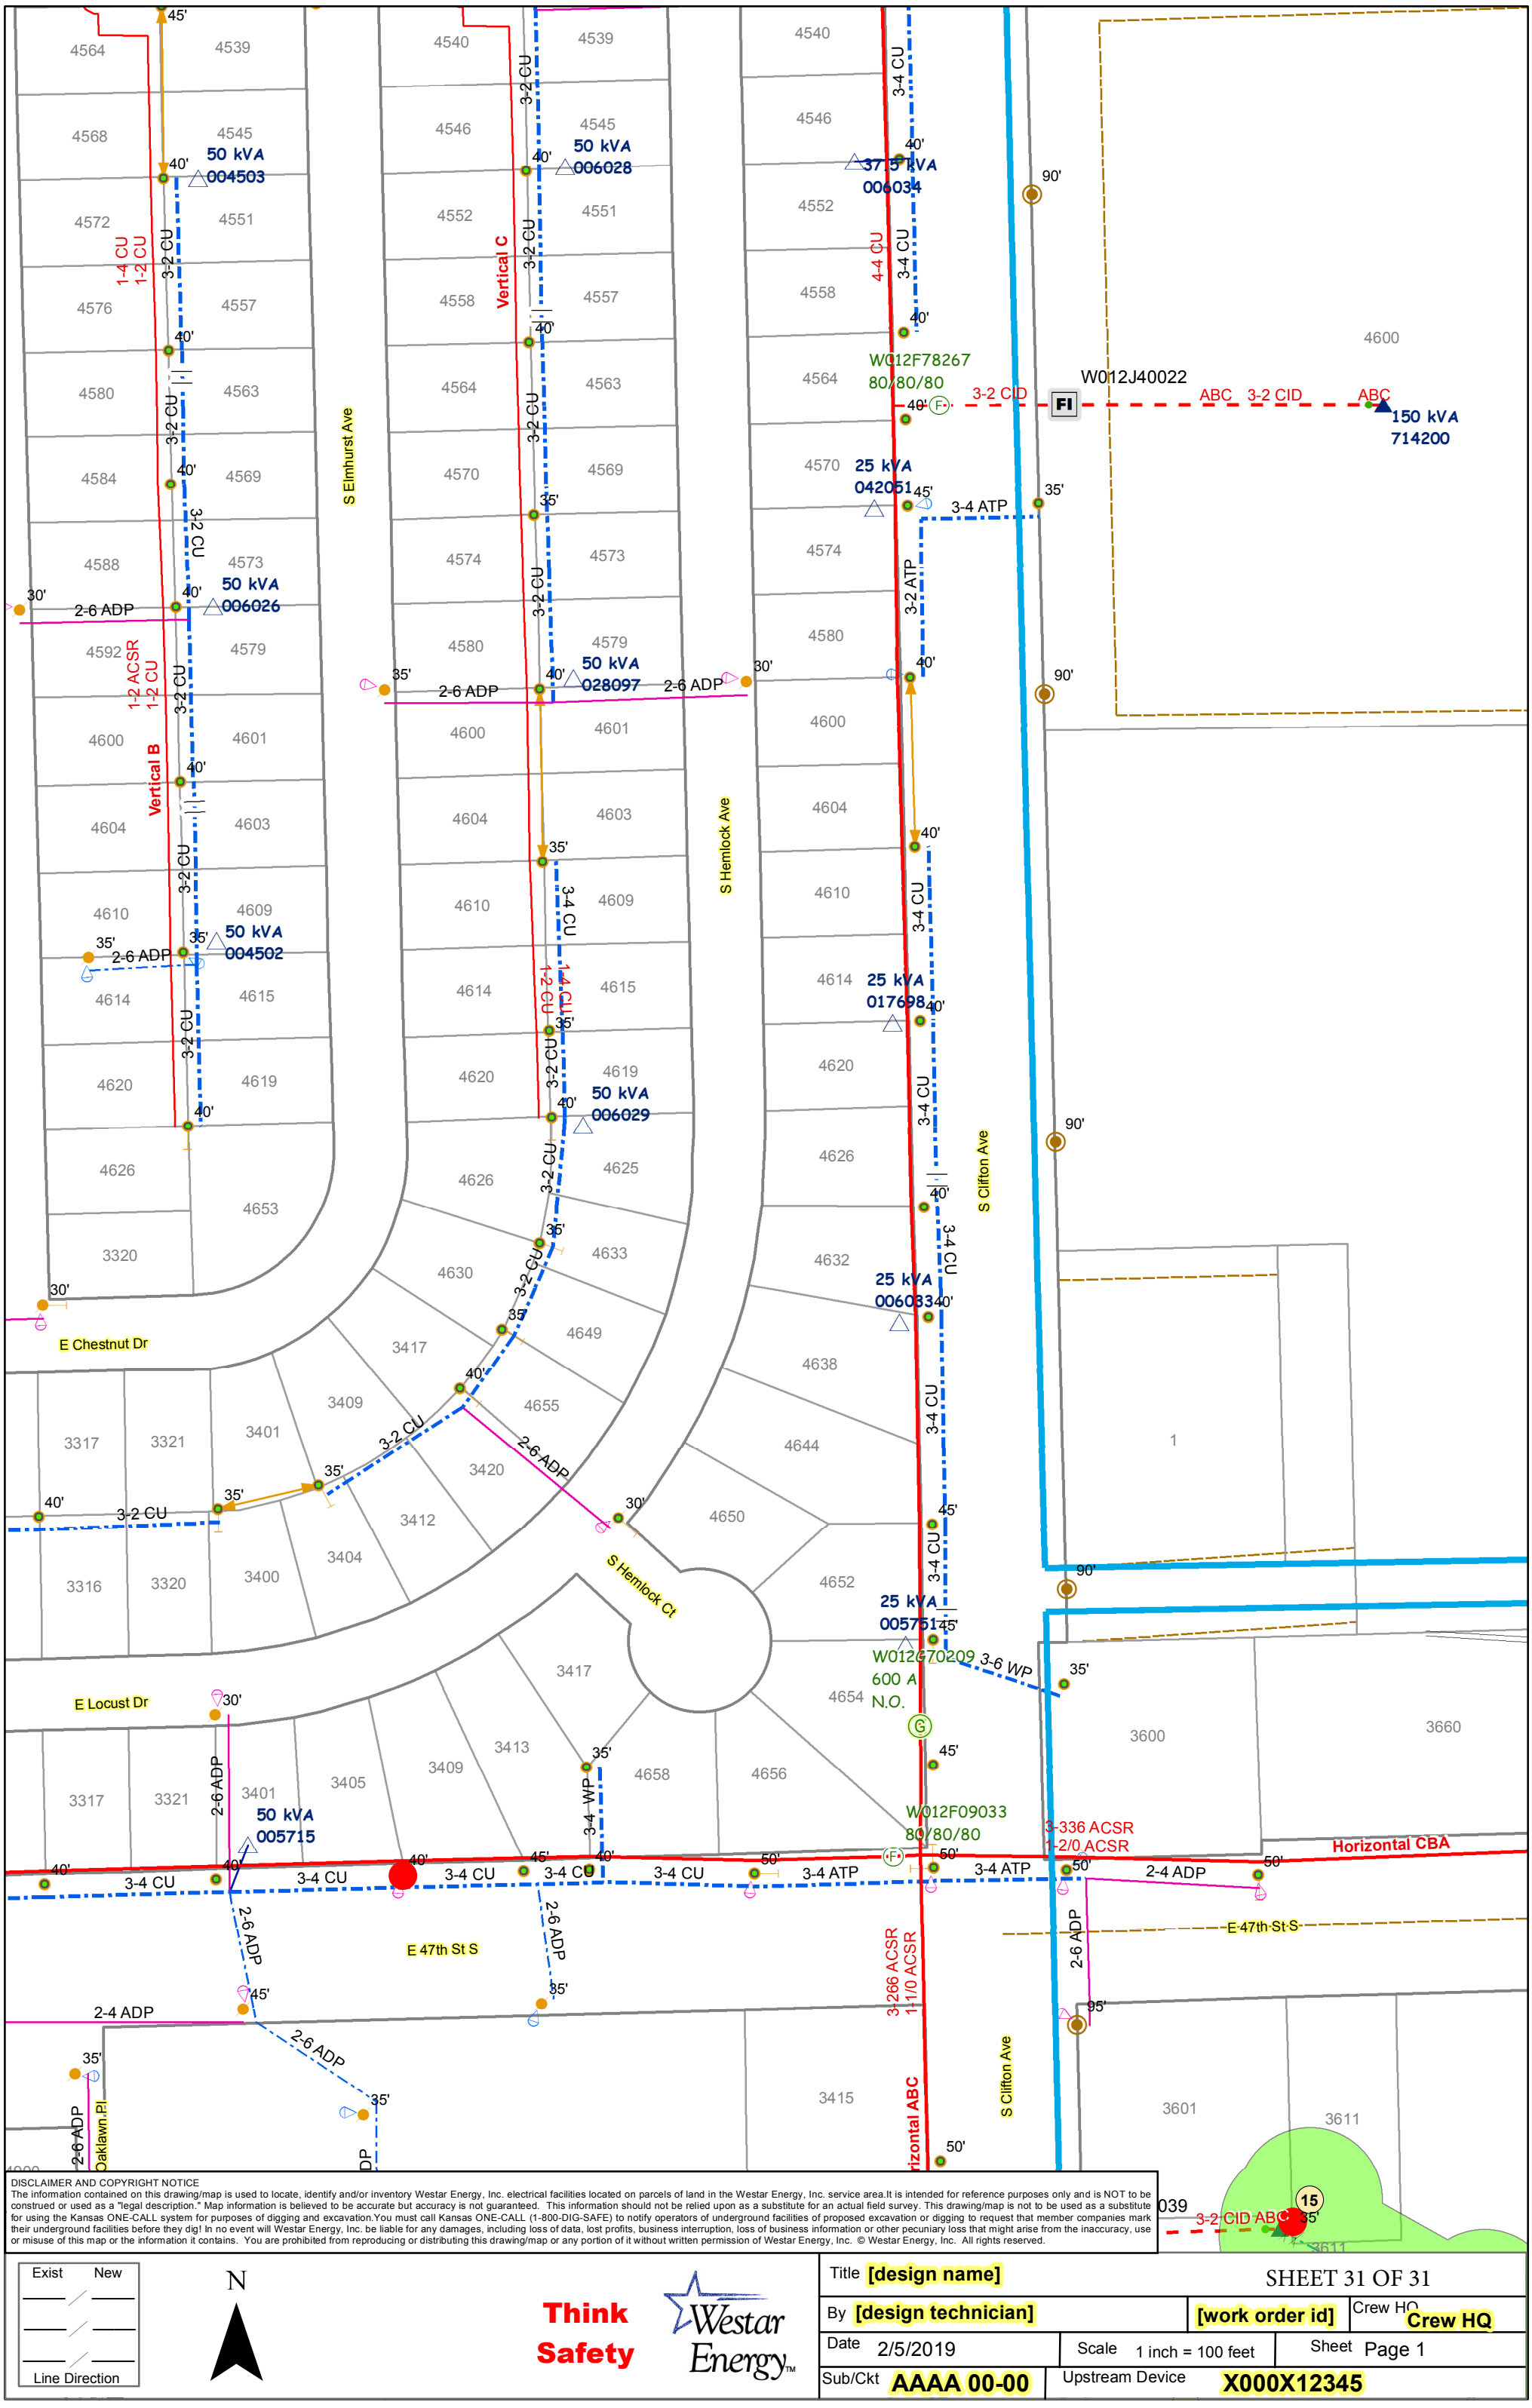

DISCLAIMER AND COPYRIGHT NOTICE
The information contained on this drawing/map is used to locate, identify and/or inventory Westar Energy, Inc. electrical facilities located on parcels of land in the Westar Energy, Inc. service area.It is intended for reference purposes only and is NOT to be construed or used as a "legal description." Map information is believed to be accurate but accuracy is not guaranteed. This information should not be relied upon as a substitute for an actual field survey. This drawing/map is not to be used as a substitute for using the Kansas ONE-CALL system for purposes of digging and excavation.You must call Kansas ONE-CALL (1-800-DIG-SAFE) to notify operators of underground facilities of proposed excavation or digging to request that member companies mark their underground facilities before they dig! In no event will Westar Energy, Inc. be liable for any damages, including loss of data, lost profits, business interruption, loss of business information or other pecuniary loss that might arise from the inaccuracy, use or misuse of this map or the information it contains. You are prohibited from reproducing or distributing this drawing/map or any portion of it without written permission of Westar Energy, Inc. © Westar Energy, Inc. All rights reserved.

Exist / New

Line Direction

N

Think Safety

Westar Energy™

Title [design name]			SHEET 31 OF 31
By [design technician]		[work order id]	Crew HQ Crew HQ
Date 2/5/2019	Scale 1 inch = 100 feet		Sheet Page 1
Sub/Ckt AAAA 00-00	Upstream Device X000X12345		