

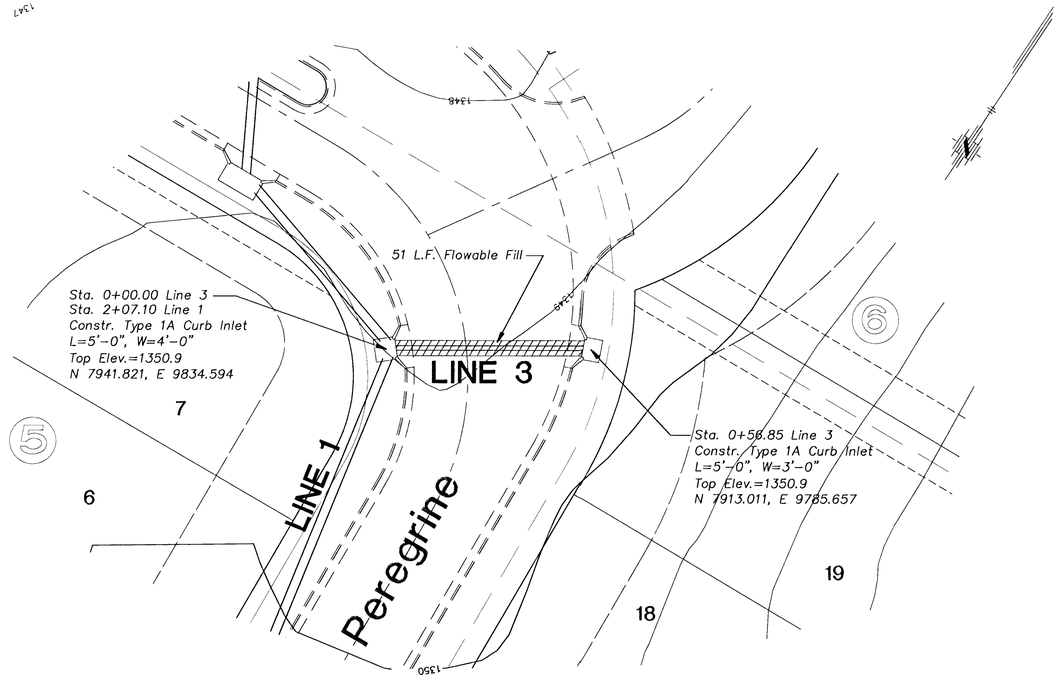


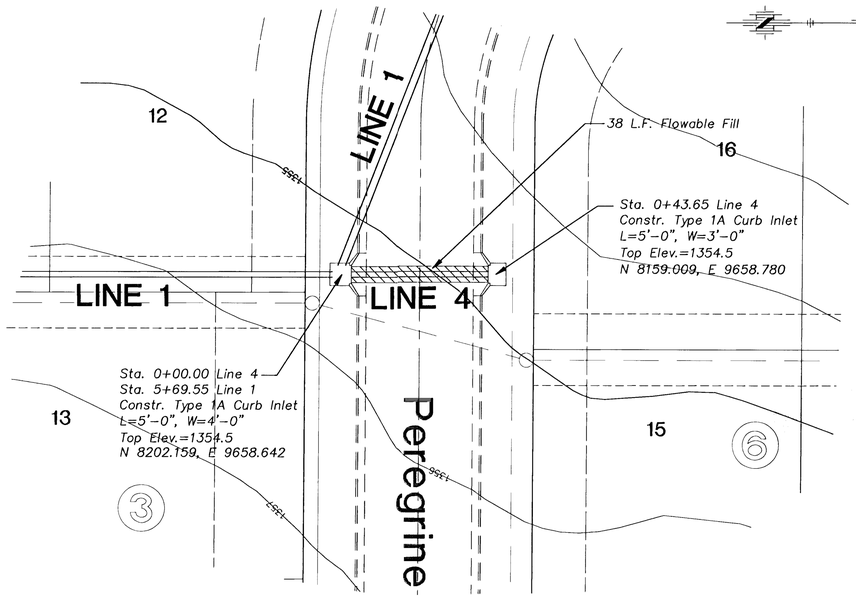


GRAPHIC SCALE

1 INCH = 5 FT. (Vert.)

(IN FEET) 1 INCH = 20 FT.

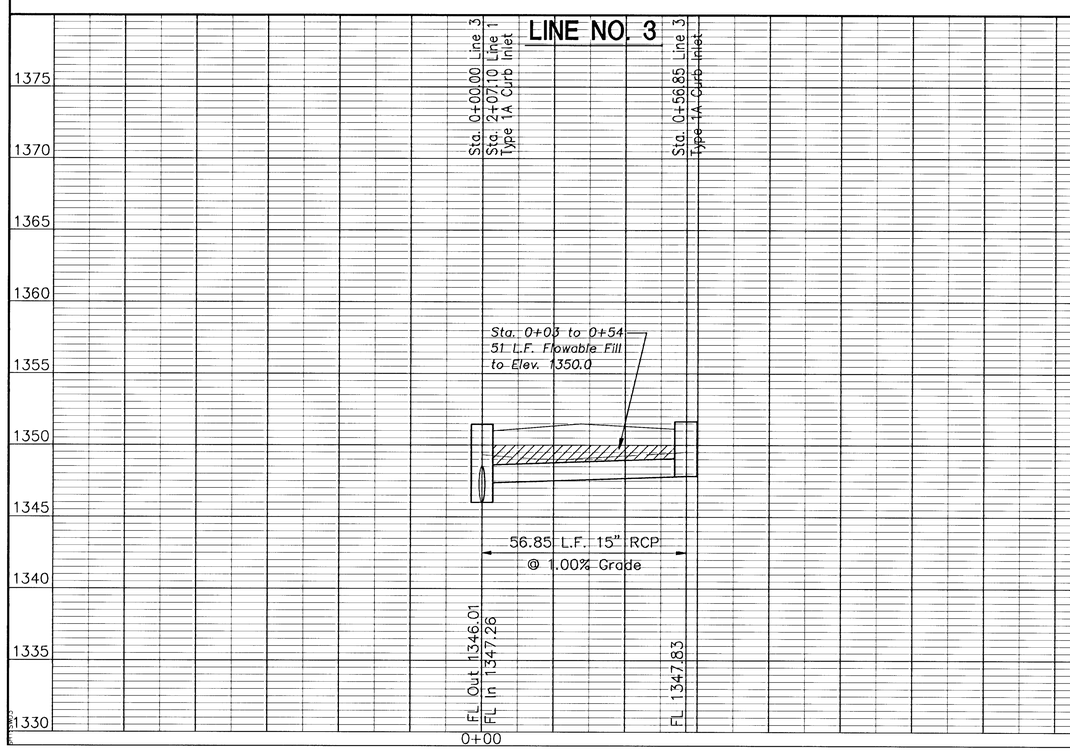

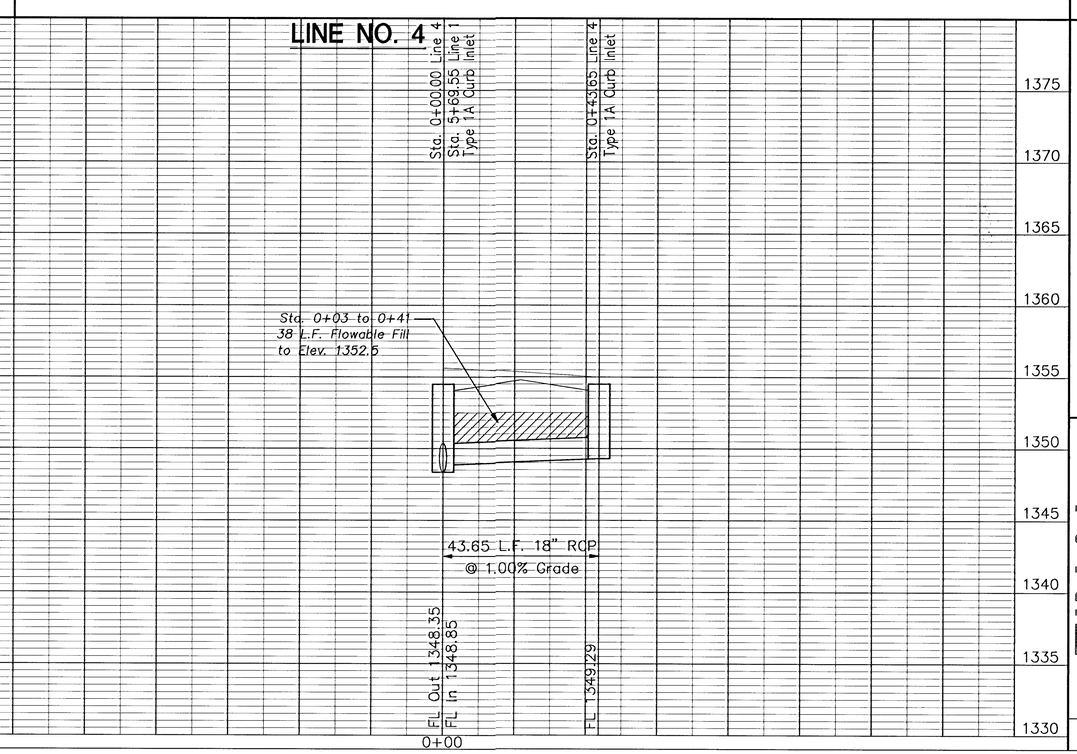

No.	Date	By	Approved	Revision

FALCON FALLS – PHASE 1
STREET IMPROVEMENTS
LINE No. 3 & 4
CITY OF WICHITA, KANSAS
NEIL D. CABLE, P.E. – CITY ENGINEER
C.O.W. Project # 472-83867 O.C.K. # 765782

POE & ASSOCIATES OF KANSAS, INC.
CONSULTING ENGINEERS
8940 E. Central, Suite 200 ■ Wichita, KS 67206-4242
Phone 316/685-4114 ■ FAX 316/685-4444

FINAL

Designed By: J. Ubert / B. Kulla
Drawn By: B. Kulla
Poe Job No.: 1748A
Date: May 2003

Sheet 17 of 88

G:\APPS\OCA\P\1748\BASE.dwg Mon Jun 23 11:21:23 2003