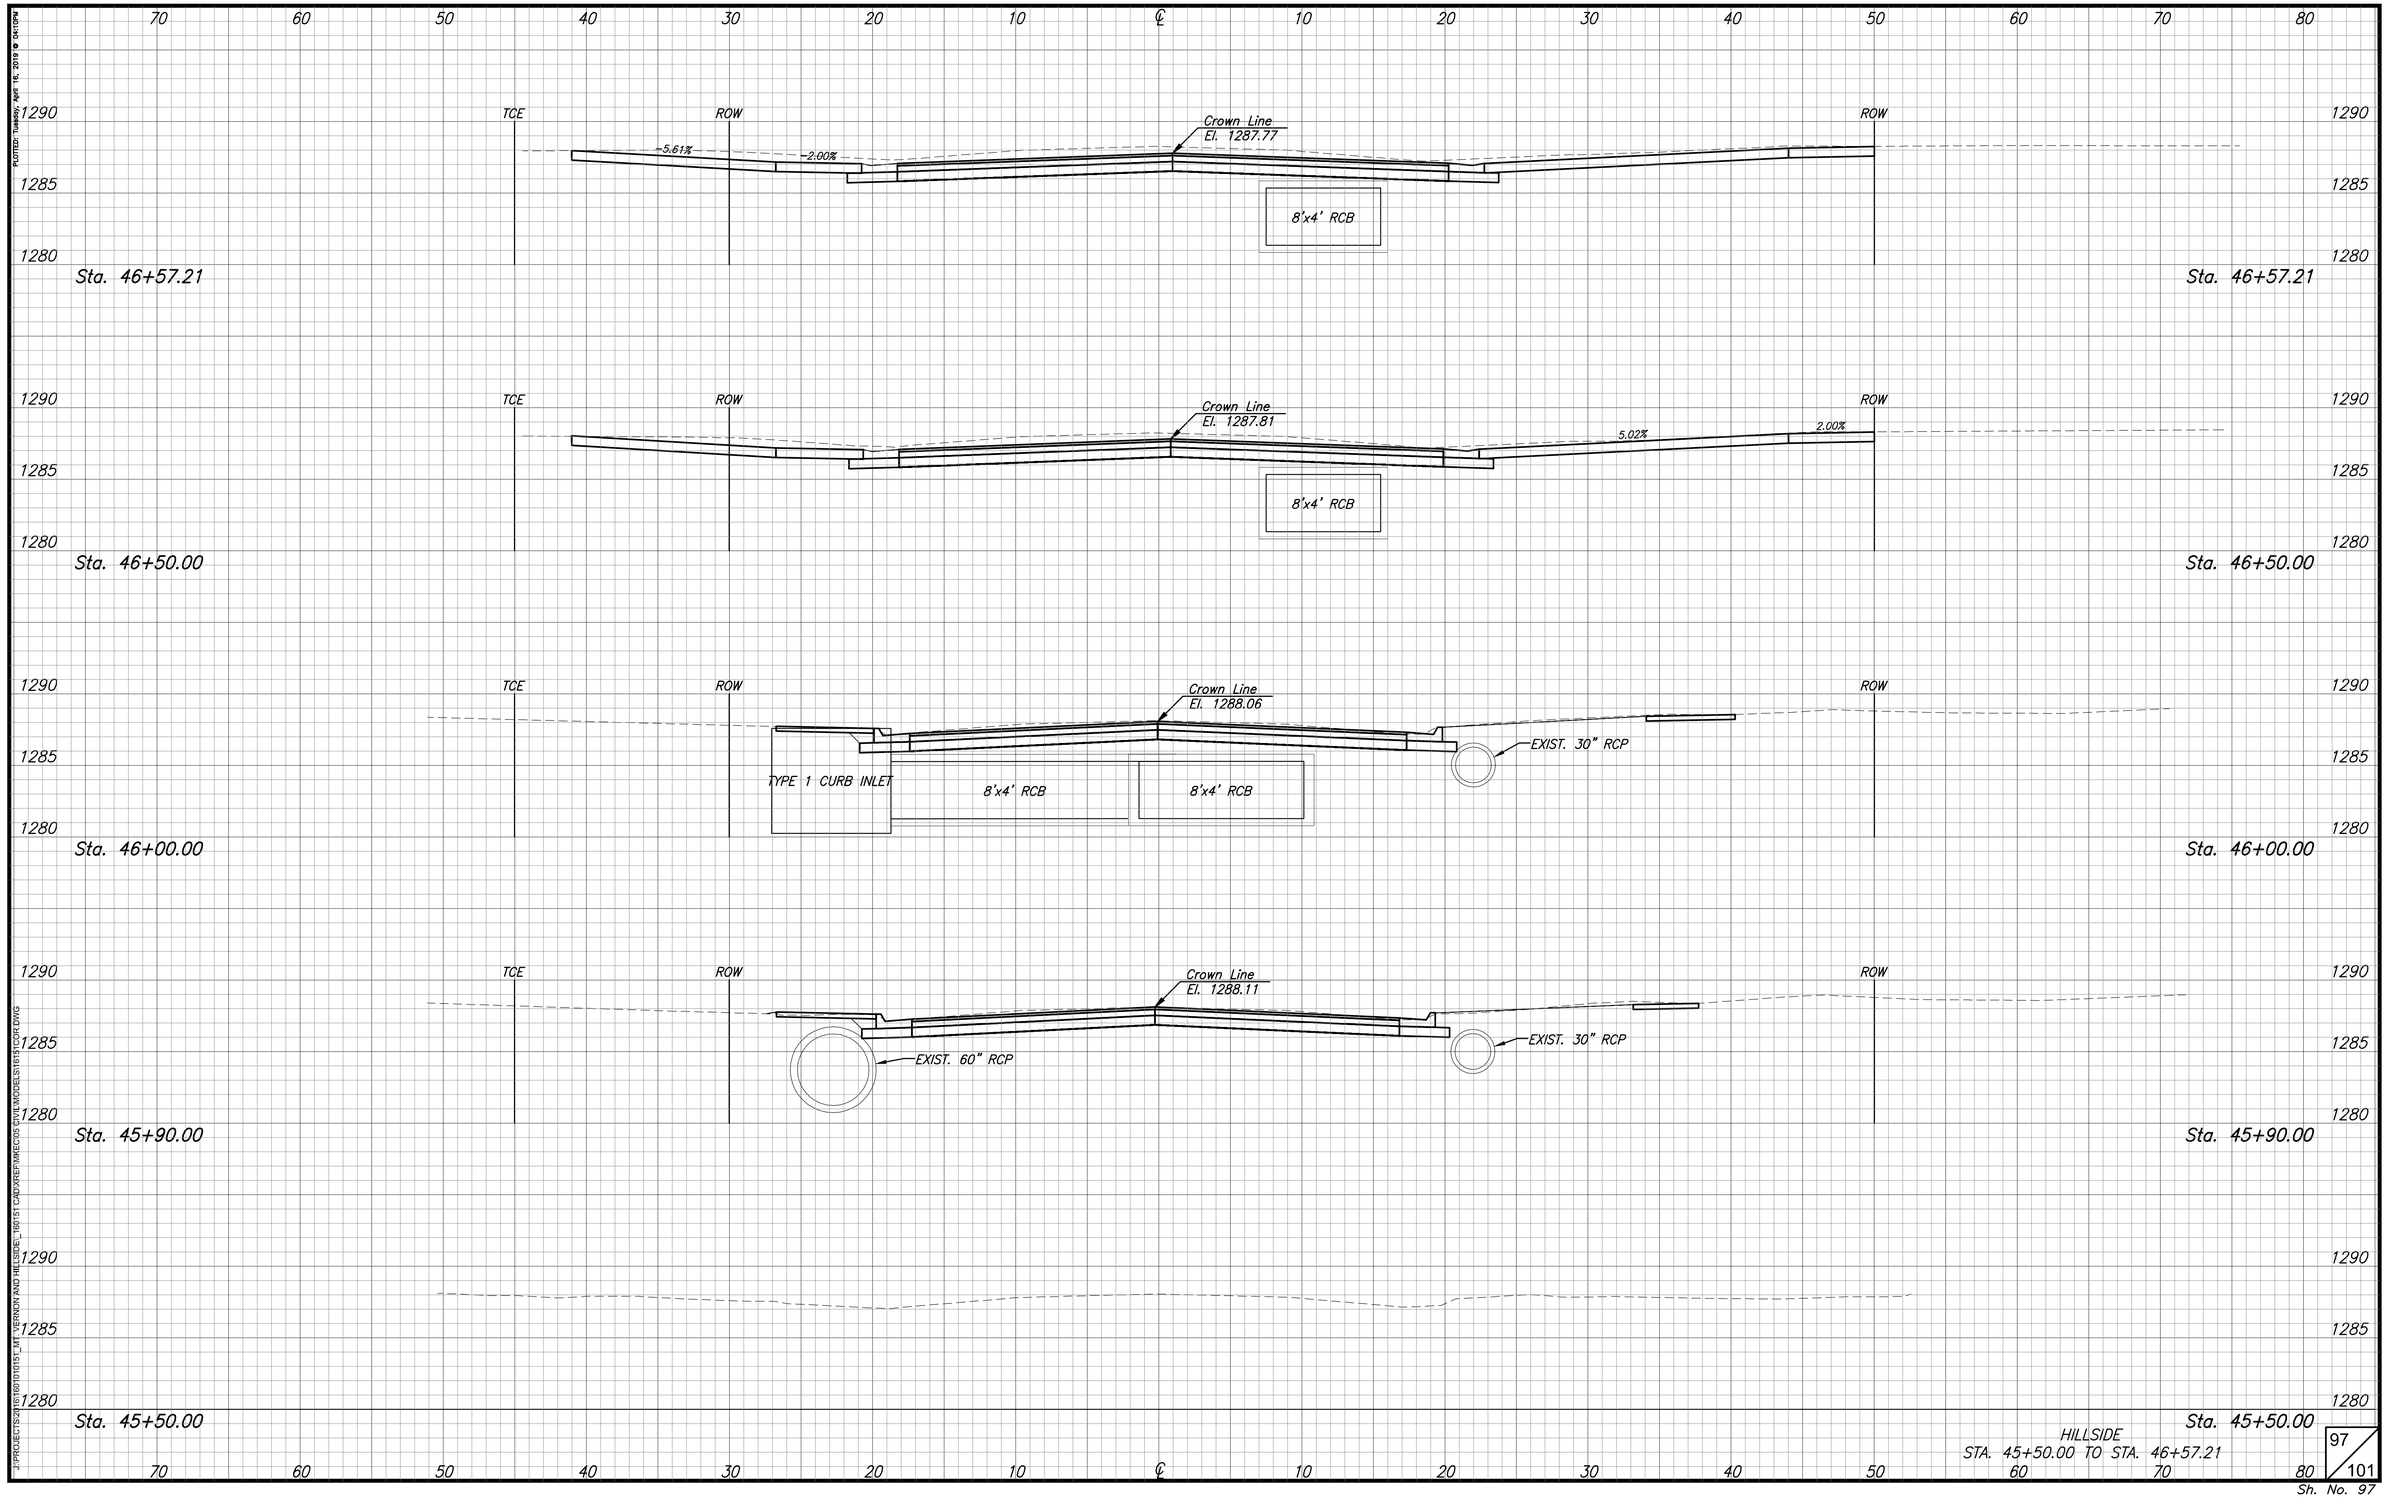

HILLSIDE
STA. 45+50.00 TO STA. 46+57.21

PLOTTED: Tuesday, April 16, 2019 @ 04:10PM
J:\PROJECTS\2016\16010101\51_MT_VERNON AND HILLSIDE_16015T CAD\XREF\MEC\05 CIVIL\MODEL\S16151CGR.DWG