
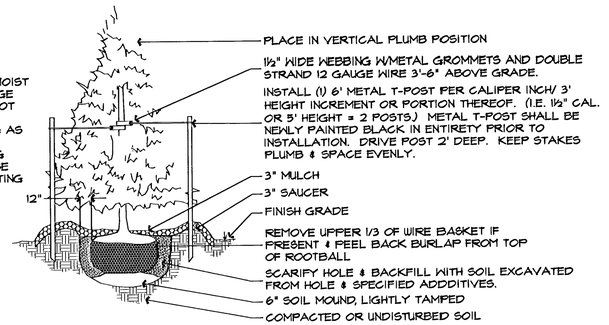


NOTES:
BALL OF PLANT TO BE KEPT MOIST AND PROTECTED FROM DAMAGE PRIOR TO PLANTING. ADD ROOT STIMULATOR TO SURFACE IMMEDIATELY AFTER PLANTING AS PER THE MANUFACTURER'S RECOMMENDATIONS. PLANTING DEPTH OF ROOTBALL SHALL BE EQUAL TO ITS ORIGINAL PLANTING DEPTH AT NURSERY. DO NOT OVERTIGHTEN GUYS.

EVERGREEN TREE PLANTING DETAIL

NOT TO SCALE

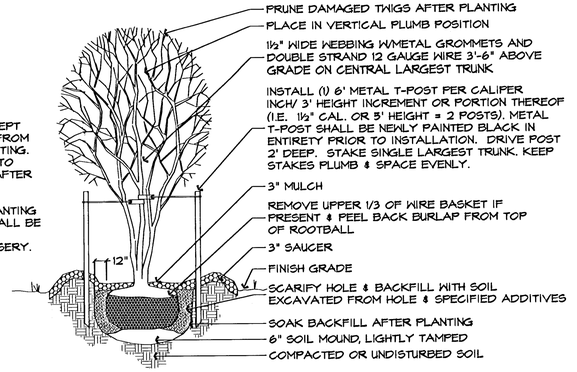


NOTES:
BALL OF PLANT TO BE KEPT MOIST AND PROTECTED FROM DAMAGE PRIOR TO PLANTING. ADD ROOT STIMULATOR TO SURFACE IMMEDIATELY AFTER PLANTING AS PER THE MANUFACTURES RECOMMENDATIONS. PLANTING DEPTH OF ROOTBALL SHALL BE EQUAL TO ITS ORIGINAL PLANTING DEPTH AT NURSERY.

MULTI-TRUNK TREE PLANTING DETAIL

NOT TO SCALE


N 1695408.09

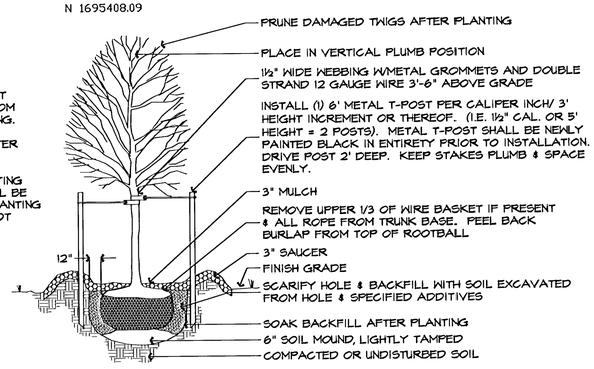

NOTES:
BALL OF PLANT TO BE KEPT MOIST AND PROTECTED FROM DAMAGE PRIOR TO PLANTING. ADD ROOT STIMULATOR TO SURFACE IMMEDIATELY AFTER PLANTING AS PER THE MANUFACTURER'S RECOMMENDATIONS. PLANTING DEPTH OF ROOTBALL SHALL BE EQUAL TO ITS ORIGINAL PLANTING DEPTH AT NURSERY. DO NOT OVERTIGHTEN GUYS.


DECIDUOUS TREE PLANTING DETAIL

NOT TO SCALE

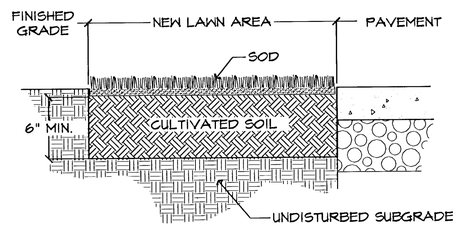

SOD DETAIL

NOT TO SCALE

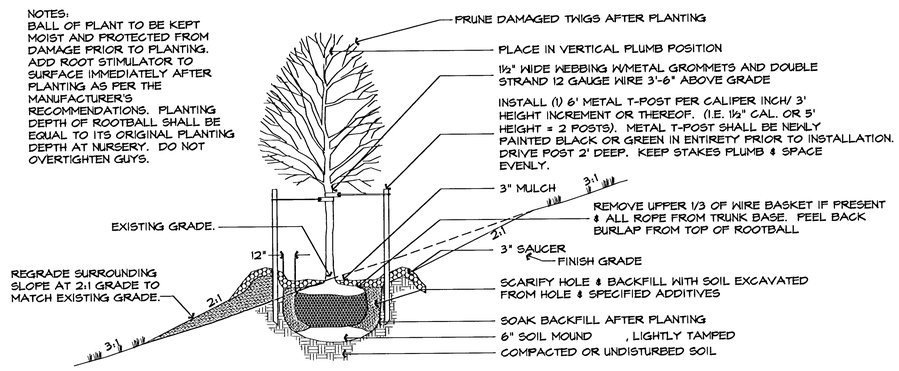

NOTES:
BALL OF PLANT TO BE KEPT MOIST AND PROTECTED FROM DAMAGE PRIOR TO PLANTING. ADD ROOT STIMULATOR TO SURFACE IMMEDIATELY AFTER PLANTING AS PER THE MANUFACTURER'S RECOMMENDATIONS. PLANTING DEPTH OF ROOTBALL SHALL BE EQUAL TO ITS ORIGINAL PLANTING DEPTH AT NURSERY. DO NOT OVERTIGHTEN GUYS.

DECIDUOUS TREE PLANTING ON SLOPE

NOT TO SCALE

BOULEVARD PLANT SCHEDULE

Large Shade Trees			
QTY.	***COMMON NAME***	***BOTANICAL NAME***	***SIZE/COMMENT***
10	Sweet Gum	Liquidambar styraciflua	5"/6" Cal. / SPADE
6	London Plane Tree	Platanus x acerfolia	5"/6" Cal. / SPADE
15	Sawtooth Oak	Quercus acutissima	5"/6" Cal. / SPADE
7	Swamp White Oak	Quercus bicolor	5"/6" Cal. / SPADE
6	Shingle Oak	Quercus imbricaria	5"/6" Cal. / SPADE
30	Pin Oak	Quercus palustris	5"/6" Cal. / SPADE
30	English Oak	Quercus robur	5"/6" Cal. / SPADE
25	Red Oak	Quercus rubra	5"/6" Cal. / SPADE
Evergreen Trees			
QTY.	***COMMON NAME***	***BOTANICAL NAME***	***SIZE/COMMENT***
81	Austrian Pine	Pinus nigra	8'-10' Ht. / B&B
Ornamental Trees			
QTY.	***COMMON NAME***	***BOTANICAL NAME***	***SIZE/COMMENT***
25	Flame Amur Maple	Acer ginnala 'Flame'	2" Cal. / B&B
36	Eastern Redbud	Cercis canadensis	2" Cal. / B&B
31	Donald Wyman Crabapple	Malus sp. 'Donald Wyman'	2" Cal. / B&B
31	Prairiefire Crabapple	Malus sp. 'Prairiefire'	2" Cal. / B&B
333	**TOTAL TREES**		

MKEC
ENGINEERING
CONSULTANTS
411 N. WEBB ROAD
WICHITA, KS. 67206
316 - 684 - 9600

the WATERFRONT

BOULEVARD LANDSCAPE PLAN

DATE
OCTOBER 22, 2003
REVISED
11.11.03
11.20.03

DESIGN BY
MKEC
DRAWN BY
KLK/DBG
CHECKED BY
JAG/RJD

SHEET NUMBER
9 of 11

H:\CIVIL\02014\DWG\LANDSCAPE\BOULEVARD\02014LP9.DWG