SCALE:
0 500 1000

LEGEND

WORK ZONE

TRAFFIC HANDLING

ALL WORK ASSOCIATED WITH TRAFFIC CONTROL ACCESS, WITH THE EXCEPTION OF CONCRETE SAFETY BARRIER (TYPE F3)(TEMPORARY) AND INERTIAL BARRIER SYSTEM (TL3)(TEMPORARY), SHALL BE INCLUDED IN THE LUMP SUM BID ITEM "TRAFFIC CONTROL".

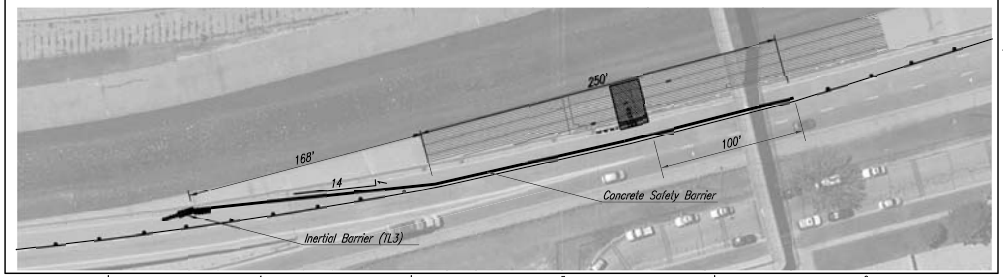

PEC
PROFESSIONAL ENGINEERING CONSULTANTS
105 SOUTH TOPEKA
WICHITA, KS 67202
316-265-2691 www.pec1.com

SCOTT ALLAN CAMPBELL LICENSED 14369 05/01/2019 KANSAS PROFESSIONAL ENGINEER

I-135 DRAINAGE CANAL REPAIRS-PHASE 1

CITY OF WICHITA, KS

Issue:		
1	SENT FOR REVIEW	4/16/19
2	SENT FOR REVIEW-KDOT	4/26/19
3	SENT FOR FINAL	5/01/19

JOB NO.	197042-001
DATE	MAY 2019
PM	BMM
DESIGNED BY	RJS
DRAWN BY	BJS
CHECKED BY	AKL

TRAFFIC CONTROL SIGNING PLAN-NORTH BOUND

TC101
TC101 OF 19

Saved 5-1-2019 4:40:27 PM by BJS
Plotted 5-1-2019 4:40:53 PM by BILL.SEXSON, CET
U:\Wichita-Cwk\2019\197042-001-14\TC101-TRAFFIC CONTROL SIGNING PLAN-NORTH BOUND