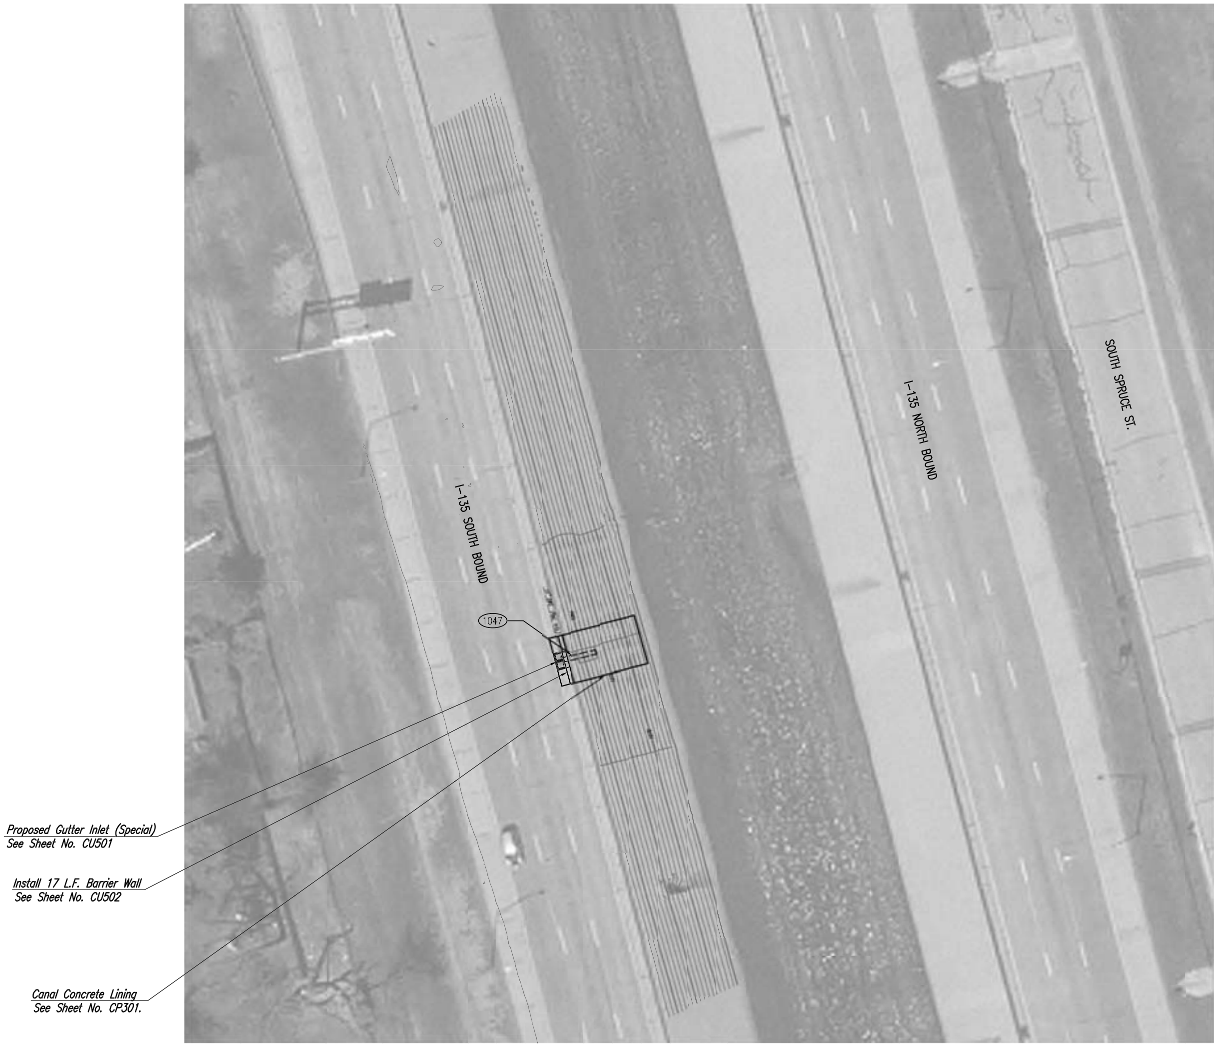

0 20 40

COORDINATE LIST		
POINT	NORTH	EAST
1047	1,670,628.8430	1,657,211.7150

(1047) = COORDINATE POINT NO.

PEC
PROFESSIONAL ENGINEERING CONSULTANTS
303 SOUTH TOPEKA
WICHITA, KS 67202
316-262-2691 www.pec1.com

RILEY J. SCHMITZ
LICENSED
24168
05/01/2019
KANSAS
PROFESSIONAL ENGINEER

I-135 DRAINAGE CANAL REPAIRS-PHASE 1

CITY OF WICHITA, KS

Issue:		
1	SENT FOR REVIEW	4/16/19
2	SENT FOR REVIEW-KDOT	4/26/19
3	SENT FOR FINAL	5/01/19

JOB NO.	197042-001
DATE	MAY 2019
PM	BMM
DESIGNED BY	RJS
DRAWN BY	BJS
CHECKED BY	AKL

PAVING PLAN

CP102

Saved 4-30-2019 5:31:02 PM by BJS
Plot Scale 1:1 5-1-2019 4:33:48 PM by BILL SEXSON, CET
...-001-05-CP102-PAVING PLAN