


| COORDINATE LIST | | |
|---|---|---|
| POINT | NORTH | EAST |
| 7200 | 1,670,626.6681 | 1,657,205.9096 |

(7200) = COORDINATE POINT NO.

** EXISTING PIPES CONNECTING TO PROPOSED INLET TO BE CLEANED BY THE CONTRACTOR. CLEANING OF EXISTING PIPE SHALL BE SUBSIDIARY TO INSTALLATION OF PROPOSED INLET. ONCE CLEANED, PIPE TO BE INSPECTED BY THE OWNER, ENGINEER, AND CONTRACTOR AND ASSESSED FOR NEEDED REPAIR. REPAIR TO ADDITIONAL PIPES AND INLETS TO BE PAID FOR AT THE CONTRACT UNIT PRICE BID.

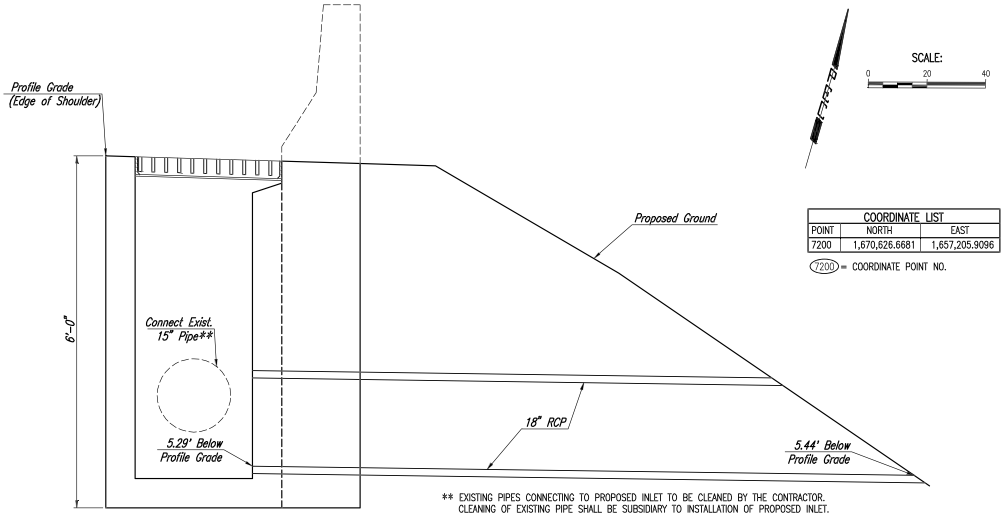


| COORDINATE LIST | | |
|---|---|---|
| POINT | NORTH | EAST |
| 7100 | 1,669,829.0391 | 1,657,546.0671 |

(7100) = COORDINATE POINT NO.

** EXISTING PIPES CONNECTING TO PROPOSED INLET TO BE CLEANED BY THE CONTRACTOR. CLEANING OF EXISTING PIPE SHALL BE SUBSIDIARY TO INSTALLATION OF PROPOSED INLET. ONCE CLEANED, PIPE TO BE INSPECTED BY THE OWNER, ENGINEER, AND CONTRACTOR AND ASSESSED FOR NEEDED REPAIR. REPAIR TO ADDITIONAL PIPES AND INLETS TO BE PAID FOR AT THE CONTRACT UNIT PRICE BID.

PEC
PROFESSIONAL ENGINEERING CONSULTANTS
105 SOUTH TOPEKA
WICHITA, KS 67202
316-265-3691 www.pec1.com

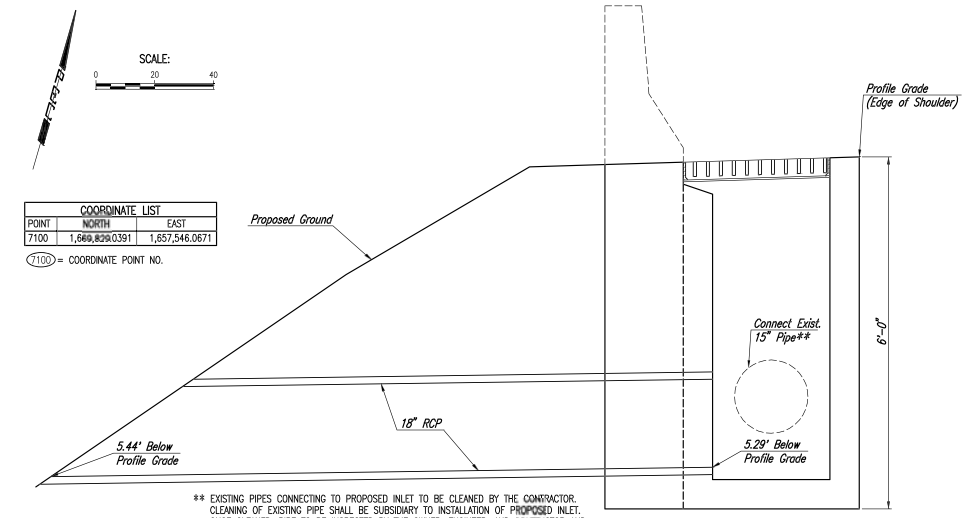BRET A. SCHUMATE
24168
05/01/2019
LICENSED
PROFESSIONAL ENGINEER

# I-135 DRAINAGE CANAL REPAIRS-PHASE 1

CITY OF WICHITA, KS

| Issue: | | |
|---|---|---|
| 1 | SENT FOR REVIEW | 4/16/19 |
| 2 | SENT FOR REVIEW-KDOT | 4/26/19 |
| 3 | SENT FOR FINAL | 5/01/19 |

| | |
|---|---|
| JOB NO. | 197042-001 |
| DATE | MAY 2019 |
| PM | BMM |
| DESIGNED BY | RJS |
| DRAWN BY | BJS |
| CHECKED BY | AKL |

SWS LINE NOS. 1 AND 2-PLAN

CU101
CU101 OF 19

Saved 4-30-2019 5:32:01 PM By BJS
Plotted 4-30-2019 5:34:14 PM By BILL.SEXSON_CET
U:\Wichita-Cwk\2019\197042\-001\Mark-Trans\Drawings\197042-001-08-CU101 SWS LINE NOS. 1 AND 2-PLAN