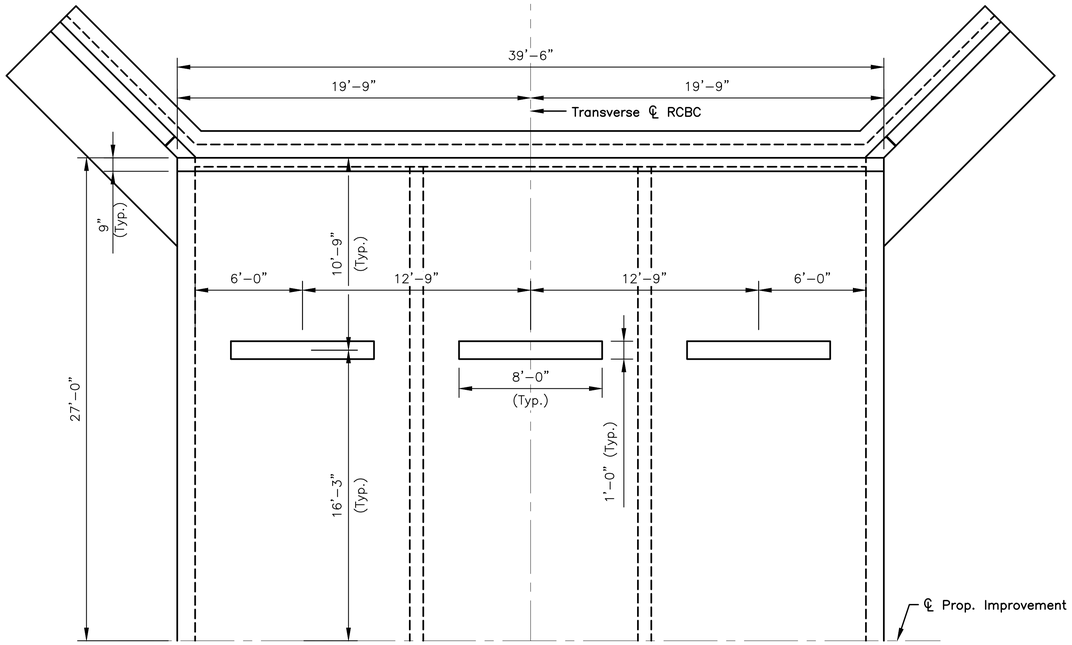

INLET OPENING HALF PLAN

(NORTH HALF SHOWN, SOUTH HAVE SIMILAR)
(Subsidiary to "Pipe, SWS, RCBC (3–12'x5')")

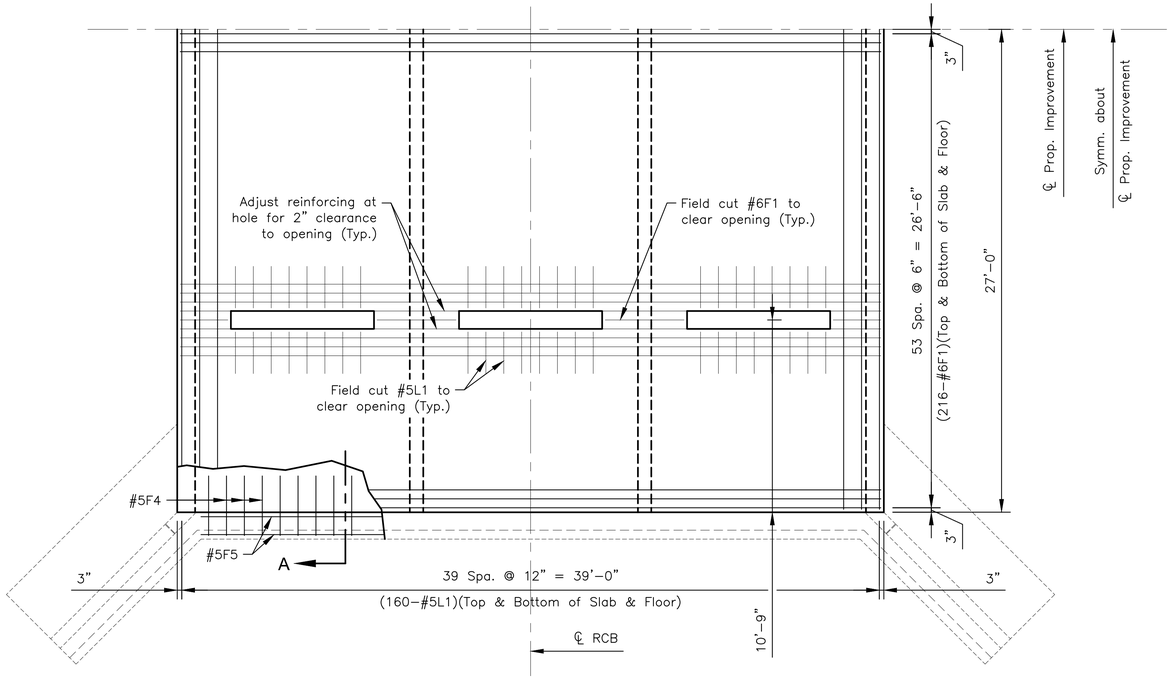

PLAN

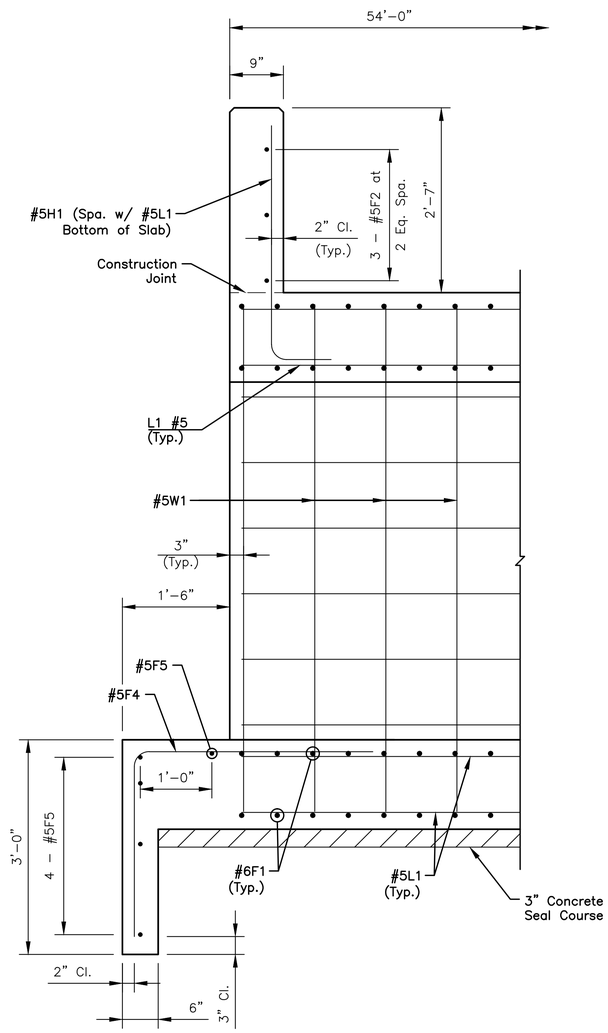

SECTION A

MKEC
Wichita, KS • 316-684-9600

CONSTRUCTION PLANS FOR

2ND STREET BRIDGE AT BROOKSIDE

WICHITA, KS

©2019
MKEC Engineering
All Rights Reserved
www.mkec.com
These drawings and their contents, including, but not limited to, all concepts, designs, & ideas are the exclusive property of MKEC Engineering (MKEC), and may not be used or reproduced in any way without the express consent of MKEC.

BARREL DETAILS
(SHEET 2 OF 2)

PROJECT NO.	472-85435
DATE	JULY 2019
SCALE	NTS

DESIGNED	DRAWN	CHECKED
J.T.H.	J.D.H.	J.T.H.

NO.	REVISION	DATE

SHEET NO.
22 OF 48

PLOTTED: Friday, July 26, 2019 @ 09:22AM

J:\PROJECTS\2018\189\101315_COW_2ND ST BRIDGE AT BROOKSIDE_180315 CAD\SHTS\05 CIVIL\BRIDGE\18315-BR02.DWG