STATE	PROJECT NO.	YEAR	SHEET NO.	TOTAL SHEETS
KANSAS	87 N-0684-01	2019	78	109

CABINET FOUNDATION NOTES:

1. ALL REINFORCING BAR USED IN THE CONSTRUCTION OF THE CABINET FOUNDATION SHALL BE NO. 4 BARS, EVENLY SPACED AT 12 IN SPACING, +/- 1.5 IN.
2. REBAR SHALL BE ADJUSTED TO ACCOMMODATE CONDUIT.
3. STONE DRAIN MATERIAL SHALL CONFORM TO THE STANDARD SPECIFICATION.
4. MINIMUM NO. 4 COPPER GROUNDING CONDUCTOR FROM CABINET EQUIPMENT GROUND BUS TO GROUND ROD.
5. F&I 2 IN SPARE CONDUIT, STUB OUT 6 IN FROM FACE OF FOUNDATION. F&I DUCT PLUG.

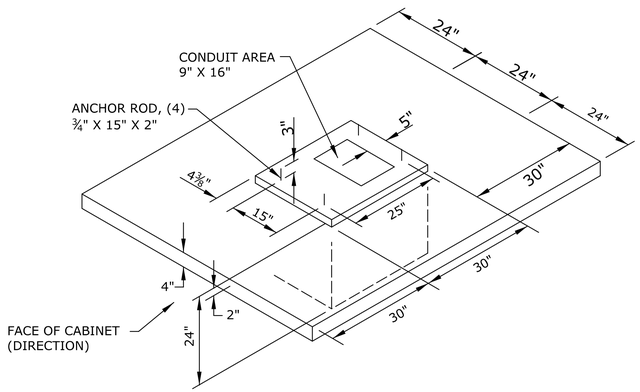

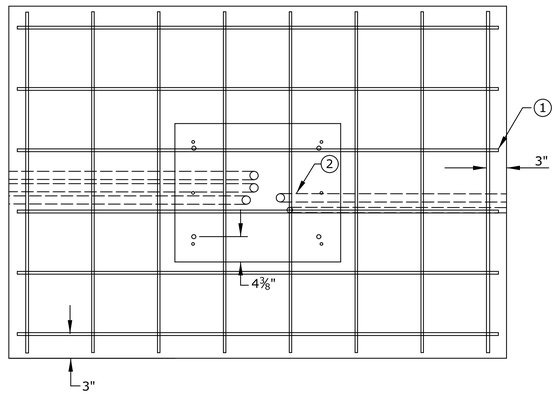

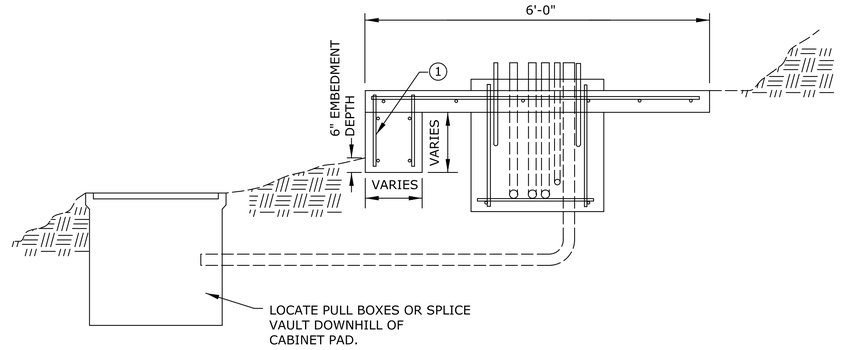

ITS CABINET FOUNDATION ON SLOPE DETAILS

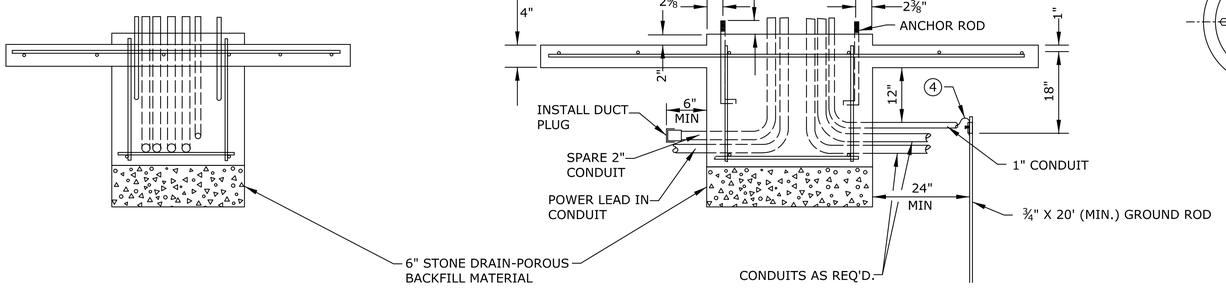

ITS CABINET FOUNDATION DETAILS

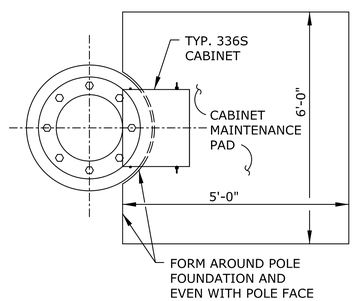

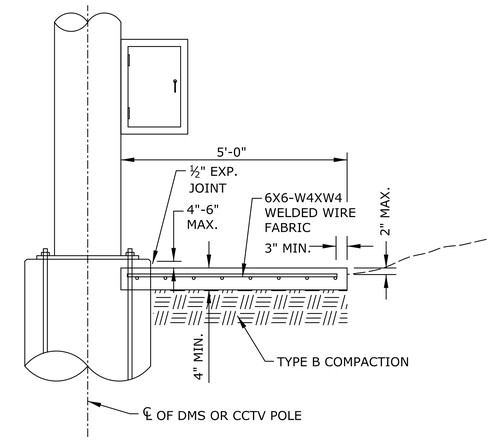

POLE MOUNTED ITS CABINET MAINTENANCE PAD

NO.	DATE	REVISIONS	BY	APP'D

KANSAS DEPARTMENT OF TRANSPORTATION

ITS CABINET
FOUNDATION DETAILS

~~ITS-D06~~ VERSION DATE: 05-29-17

APP'D			
DESIGNED	DETAILED	QUANTITIES	TRACED
DESIGN CK.	DETAIL CK.	QUAN. CK.	TRACE CK.

Plotted : 23-JUL-2019 11:21
Drawn By: : Road
File : ITS-D06.dgn