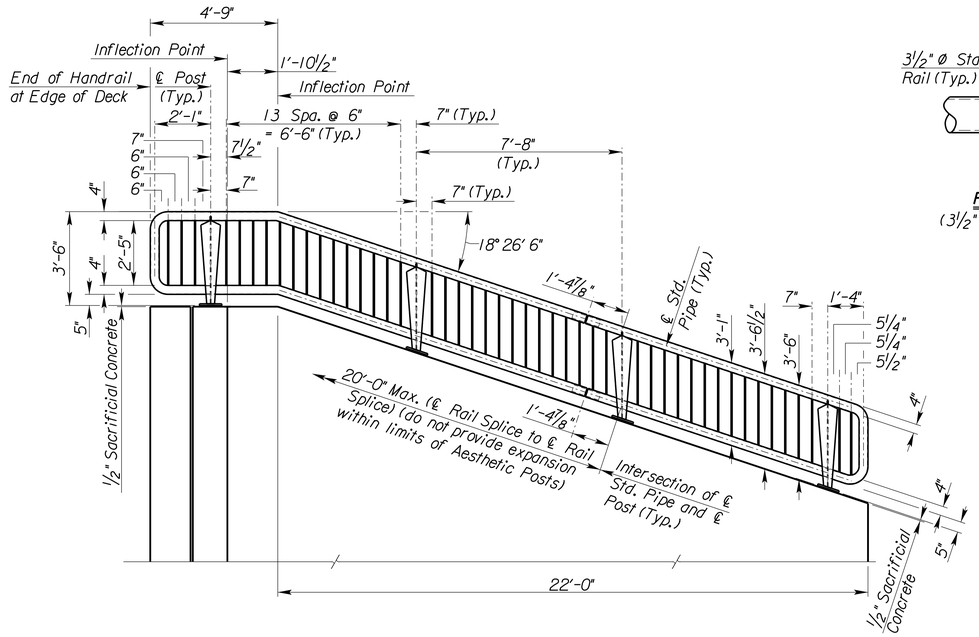

HANDRAIL ON RETAINING WALL
(Developed Elevation of Handrail on Northwest Wall)
(Horizontal dimensions are along ℄ Handrail)
(See Sh. #76 for Typical Section, Details and General Notes)

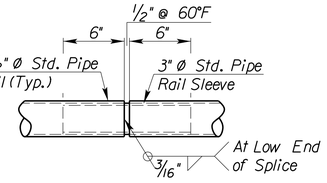

RAIL SPLICE DETAIL
(3½" Ø Shown. 2½" Ø Similar)

NOTE: The Contractor can adjust location of Rail Splices as needed for ease of construction.

NOTE: Installation of the handrails shall be approved with shop drawings submitted to the Engineer for approval. The color of the handrails shall be approved by the City of Wichita.

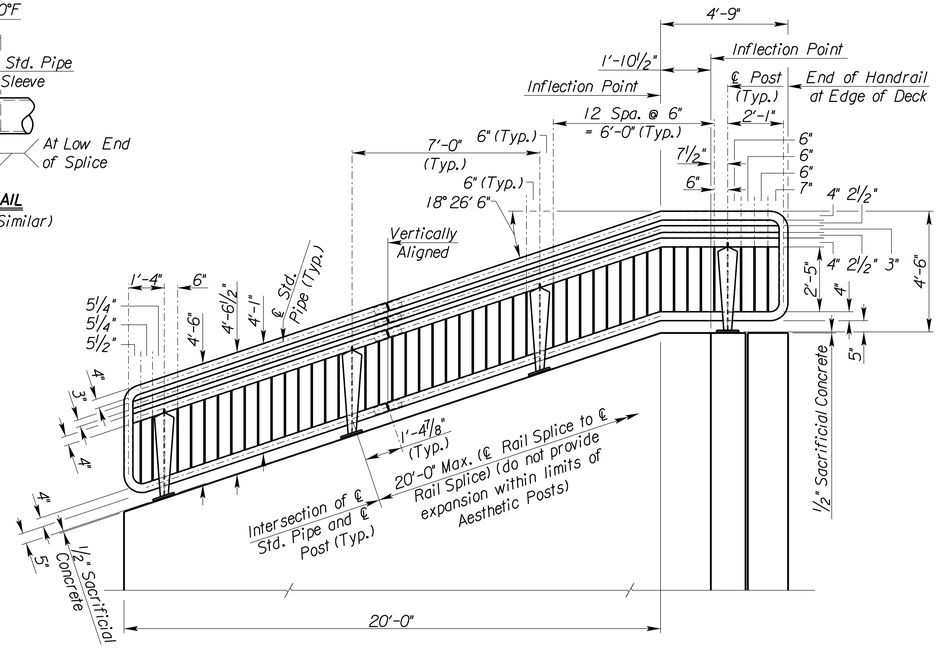

HANDRAIL ON RETAINING WALL
(Developed Elevation of Handrail on Southwest Wall)
(Horizontal dimensions are along ℄ Handrail)
(See Sh. #77 for Typical Section, Details and General Notes)

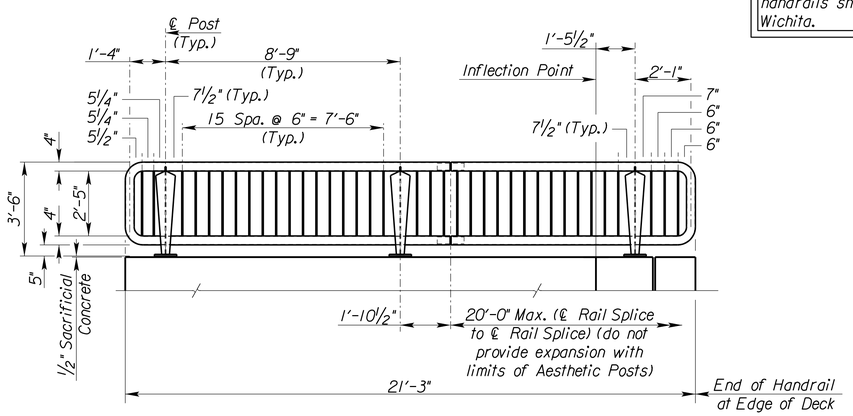

HANDRAIL ON RETAINING WALL
(Developed Elevation of Handrail on Northeast Wall)
(Horizontal dimensions are along ℄ Handrail)
(See Sh. #76 for Typical Section, Details and General Notes)

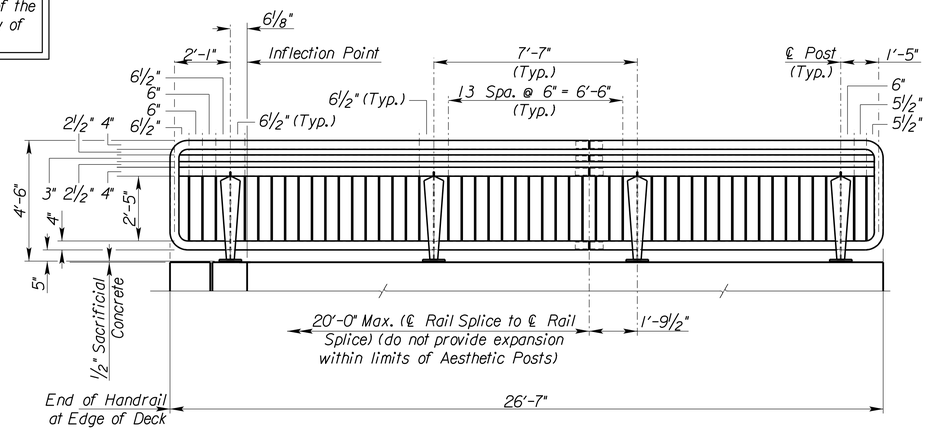

HANDRAIL ON RETAINING WALL
(Developed Elevation of Handrail on Southeast Wall)
(Horizontal dimensions are along ℄ Handrail)
(See Sh. #77 for Typical Section, Details and General Notes)

CITY OF WICHITA

WSP

HARRY STREET BRIDGE
OVER ARKANSAS RIVER

RETAINING WALL DETAILS V

REVISIONS			
NO.	DATE	DESCRIPTION	

PROJ NO:	35838B
SCALE:	AS NOTED
DATE:	.
DESIGNED BY:	--
DRAWN BY:	--
CHECKED BY:	-
YEAR:	2019

SHEET NO
40
SHEET 40 OF 135

Plotted : 10/3/2019 2:13:12 PM File : T:\35838A-COW_HarryStBridge\Cadd\Sheets\Structures\838WALL04.dgn