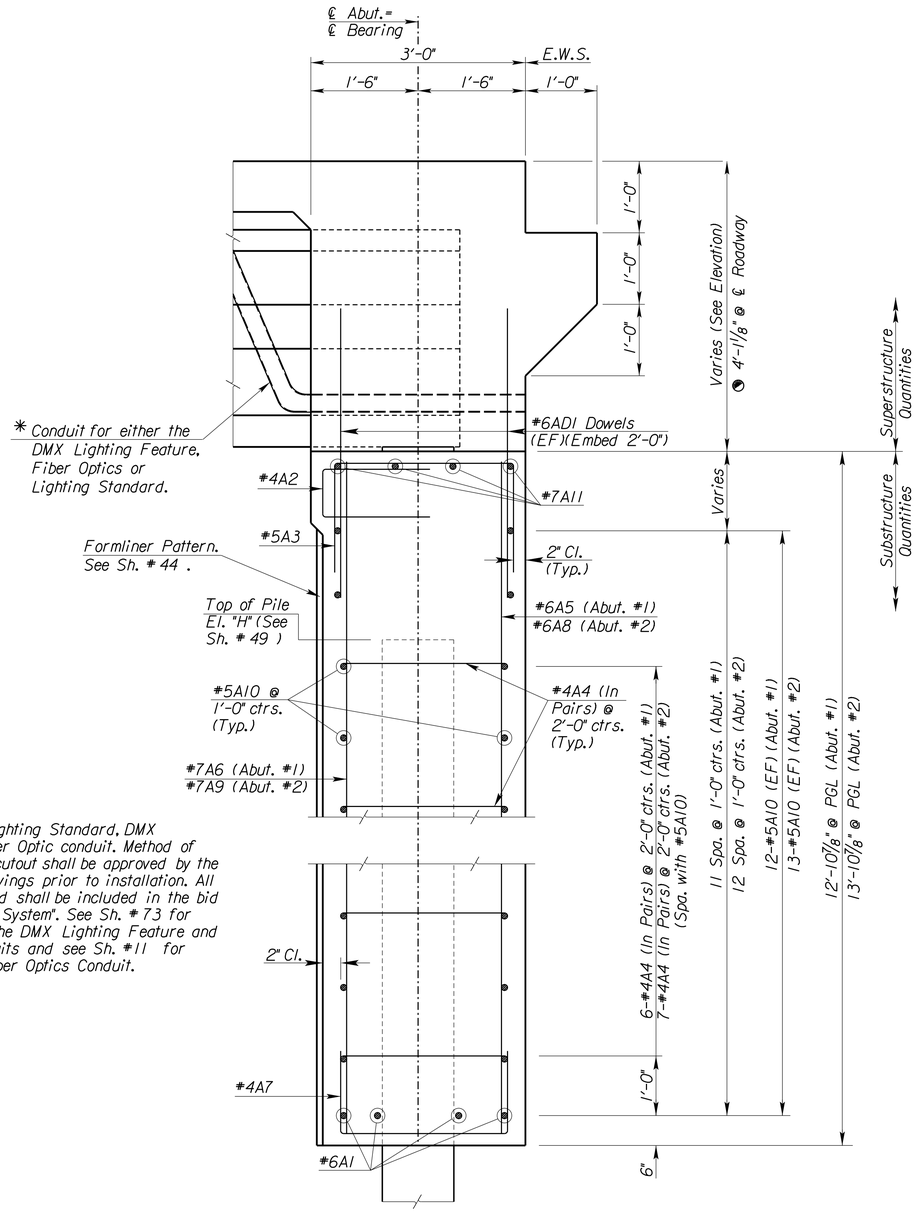

SECTION A-A

* Diaphragm cutout for Lighting Standard, DMX Lighting Feature or Fiber Optic conduit. Method of reinforcing around the cutout shall be approved by the Engineer with shop drawings prior to installation. All labor and material needed shall be included in the bid item "Electrical Lighting System". See Sh. # 73 for more information about the DMX Lighting Feature and Lighting Standard conduits and see Sh. #11 for information about the Fiber Optics Conduit.

LEGEND

EF = Each Face
NF = Near Face
FF = Far Face

CITY OF WICHITA

wsp

HARRY STREET BRIDGE
OVER ARKANSAS RIVER

ABUTMENT WALL DETAILS II

STRUCTURE NO. 430400876 30AR40

REVISIONS		
NO.	DATE	DESCRIPTION

PROJ NO:	35838B
SCALE:	AS NOTED
DATE:	.
DESIGNED BY:	--
DRAWN BY:	--
CHECKED BY:	--
YEAR:	2019

SHEET NO
50
SHEET 50 OF 135

Plotted : 10/3/2019 2:13:52 PM File : T:\35838A-COW_HarryStBridge\Cadd\Sheets\Structures\838ABT02.dgn