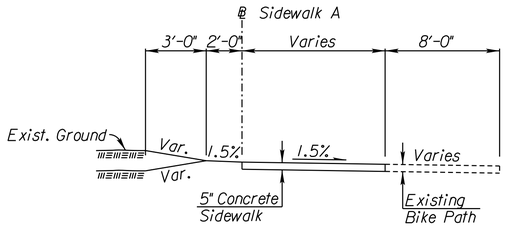

SIDEWALK A TYPICAL SECTION
STA. 100+00.00 TO STA. 100+52.07

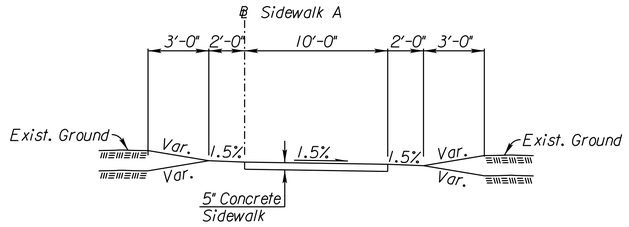

SIDEWALK A TYPICAL SECTION
STA. 100+52.07 TO STA. 106+07.20

Intersection of all slope lines shall be softened and rounded for pleasing appearances.

Dimensons and slopes for standard ditches and fills. See plan and cross sections for variations.

†: Varies from 2' at Sta. 199+25 to 11" at Sta. 199+56.10

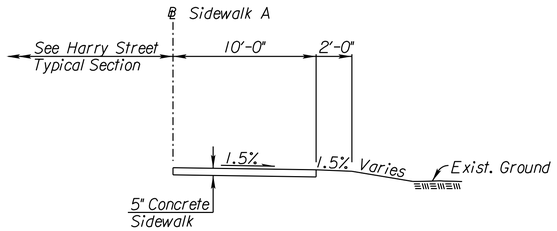

SIDEWALK A TYPICAL SECTION
STA. 106+07.20 TO STA. 107+00.35

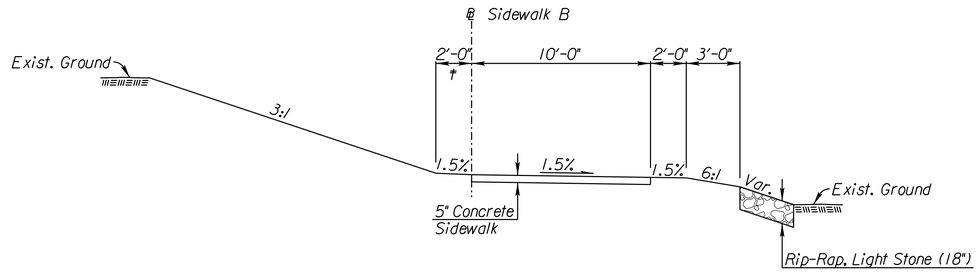

SIDEWALK B TYPICAL SECTION
STA. 199+00.00 TO STA. 199+56.10
STA. 200+56.72 TO STA. 201+25.00

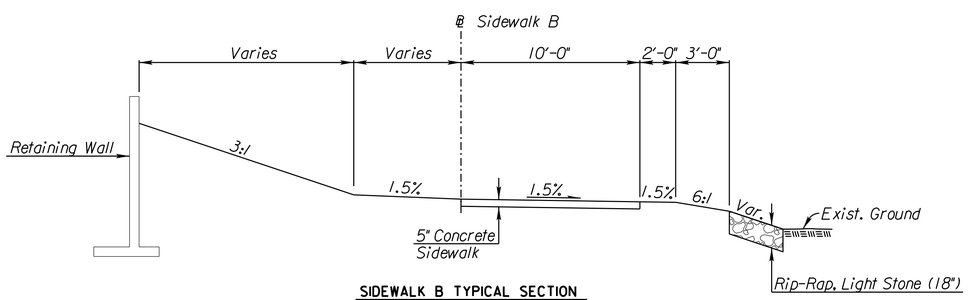

SIDEWALK B TYPICAL SECTION
STA. 199+56.10 TO STA. 199+72.24
STA. 200+38.87 TO STA. 200+56.72

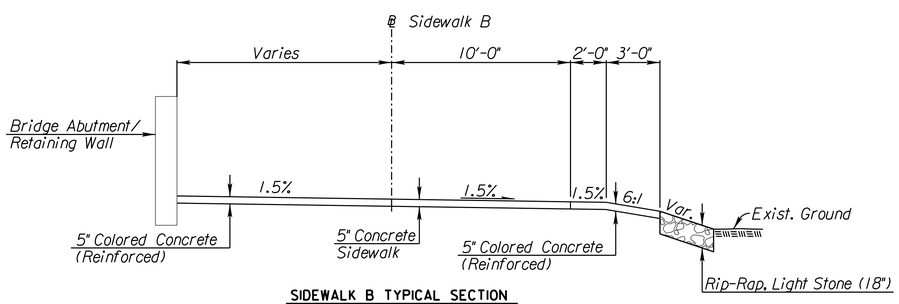

SIDEWALK B TYPICAL SECTION
STA. 199+72.24 TO STA. 200+38.87

CITY OF WICHITA

wsp

HARRY STREET BRIDGE
OVER ARKANSAS RIVER

SIDEWALK TYPICAL SECTIONS

REVISIONS		
NO.	DATE	DESCRIPTION

PROJ NO:	35838B
SCALE:	AS NOTED
DATE:	.
DESIGNED BY:	--
DRAWN BY:	--
CHECKED BY:	--
YEAR:	2019

SHEET NO
6
SHEET 6 OF 135

Plotted : 10/3/2019 2:10:49 PM File : T:\35838A-COW_HarrySt\Bridge\Cadd\Sheets\Roadway\Typ\838TYP02.dgn