THE VILLAS AT OAK CREEK

TO WICHITA, SEDGWICK COUNTY, KANSAS

BUBBLE MAP

COORDINATE LIST		
POINT	NORTHING	EASTING
5000	385,033.7885	2,372,394.9481
5001	384,878.2650	2,372,397.0272
5002	384,824.0054	2,372,452.7574
5003	384,736.5905	2,372,453.9260
5004	384,716.8602	2,372,474.2333
5005	384,756.1006	2,372,581.9819
5006	384,796.7766	2,372,668.0333
5007	384,817.5918	2,372,823.8479
5008	384,836.9604	2,372,840.6481
5009	384,856.3278	2,372,840.2807
5010	384,857.7315	2,372,914.2673
5011	384,838.5754	2,372,914.6308
5012	384,820.9201	2,372,932.9690
5013	384,822.9489	2,373,039.8997
5014	384,825.8379	2,373,083.6916
5015	384,847.0949	2,373,099.3473
5016	384,871.4440	2,373,094.7046
5017	384,948.0705	2,373,058.2859
5018	385,076.9054	2,372,950.0032
5019	385,080.0287	2,372,925.8423

COORDINATE LIST		
POINT	NORTHING	EASTING
5020	385,117.2097	2,372,997.1186
5021	385,141.4071	2,372,998.0592
5022	385,201.1003	2,373,048.6090
5023	385,305.7195	2,373,124.6723
5024	385,334.7372	2,373,156.3235
5025	385,354.6162	2,373,188.0980
5026	385,349.6419	2,373,221.5686
5027	385,170.3058	2,373,631.6458
5028	385,172.8266	2,373,820.2170
5029	384,633.5147	2,373,827.4265
5030	384,607.8797	2,372,476.3010
5031	384,684.8659	2,372,474.8404
5032	384,731.2798	2,372,602.1792
5033	384,765.4041	2,372,674.3399
5034	384,787.8825	2,372,878.5859
5035	384,790.9546	2,373,040.5068
5036	384,816.1035	2,373,187.8717
5037	384,831.4504	2,373,234.3244
5038	384,841.6475	2,373,382.6861
5039	384,888.7462	2,373,608.8828

COORDINATE LIST		
POINT	NORTHING	EASTING
5040	384,932.8661	2,373,645.3714
5041	384,941.9178	2,373,653.9188
5042	384,952.8940	2,373,607.8336
5043	384,931.3747	2,373,607.8665
5044	384,915.2933	2,373,591.0151
5045	384,873.1199	2,373,388.4729
5046	384,878.5446	2,373,322.7265
5047	384,894.4856	2,373,304.5349
5048	384,998.2317	2,373,292.6049
5049	385,065.3186	2,373,269.6469
5050	385,084.6541	2,373,257.9261
5051	385,100.3160	2,373,256.4690
5052	385,076.6026	2,373,217.3497
5053	385,068.0660	2,373,230.5612
5054	385,048.7305	2,373,242.2820
5055	384,994.5760	2,373,260.8144
5056	384,890.8300	2,373,272.7444
5057	384,871.1759	2,373,258.6459
5058	384,861.8351	2,373,224.2860
5059	384,846.4882	2,373,177.8333

COORDINATE LIST		
POINT	NORTHING	EASTING
5060	384,839.0834	2,373,153.1601
5061	384,853.0883	2,373,130.7810
5062	384,937.7459	2,373,114.6393
5063	385,028.9679	2,373,071.2837

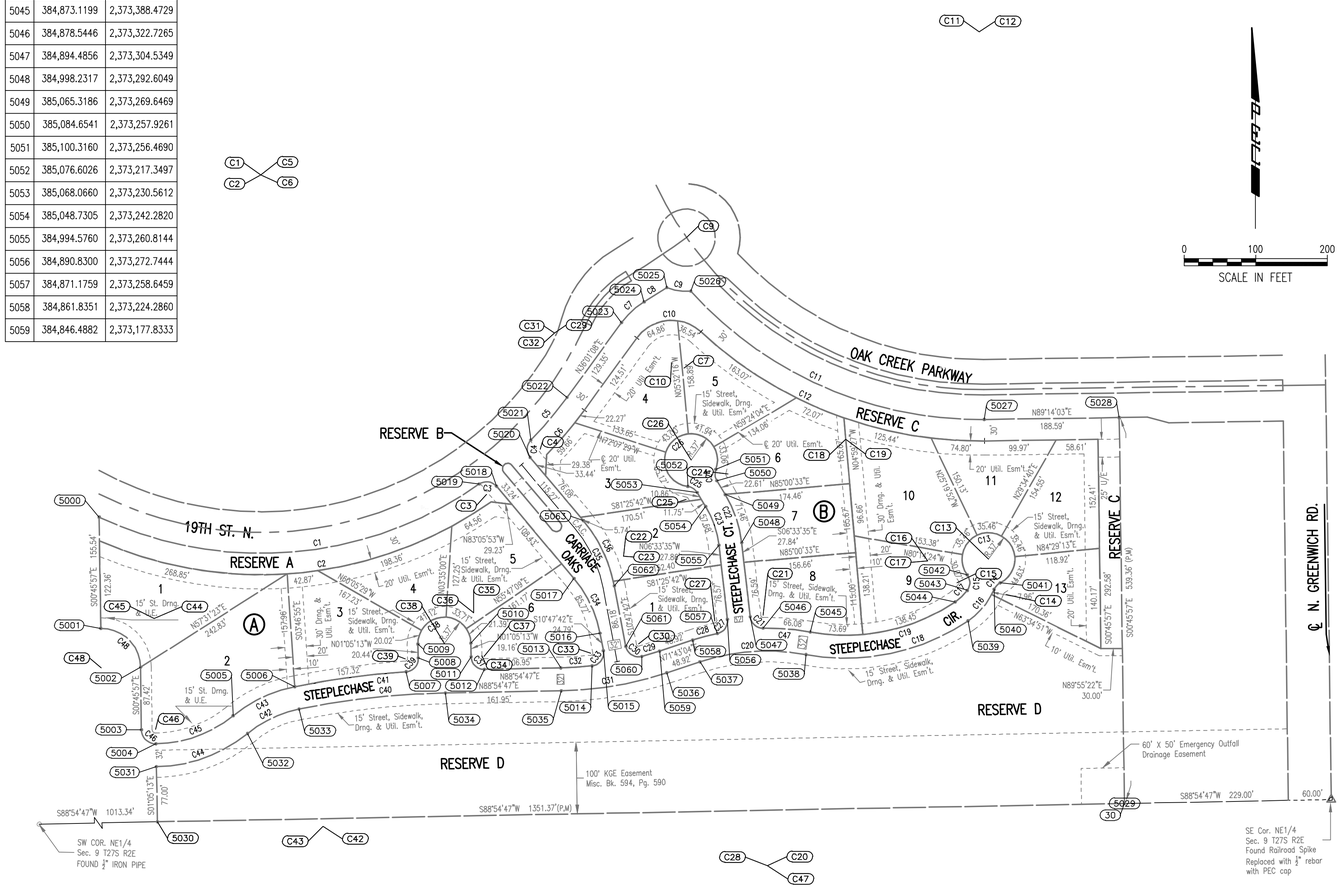

CURVE LIST		
POINT	NORTHING	EASTING
C1	385,512.1798	2,372,620.7416
C2	385,512.1798	2,372,620.7416
C3	385,065.3299	2,372,936.2245
C4	385,128.7910	2,373,010.8980
C5	385,512.1798	2,372,620.7416
C6	385,512.1798	2,372,620.7416
C7	385,242.2097	2,373,212.0251
C8	386,270.2929	2,372,593.1188
C9	385,424.4019	2,373,215.5744
C10	385,248.8840	2,373,194.6230
C11	385,712.2574	2,373,624.4010
C12	385,712.2574	2,373,624.4010
C13	384,975.0564	2,373,637.4618
C14	384,925.7963	2,373,661.9249
C15	384,942.1122	2,373,593.4199
C16	384,972.5353	2,373,552.4879
C17	384,972.5353	2,373,552.4879
C18	385,142.6023	2,373,438.0229
C19	385,142.6023	2,373,438.0229
C20	384,546.5937	2,373,328.4342

CURVE LIST		
POINT	NORTHING	EASTING
C21	384,896.5420	2,373,322.4170
C22	384,979.2680	2,373,127.6917
C23	384,979.2680	2,373,127.6917
C24	385,093.9849	2,373,273.3188
C25	385,058.7352	2,373,215.1685
C26	385,113.3299	2,373,221.8332
C27	384,888.7737	2,373,254.8622
C28	384,546.5937	2,373,328.4342
C29	385,290.8647	2,373,031.0220
C30	384,856.4596	2,373,148.4625
C31	385,290.8647	2,373,031.0220
C32	385,290.8647	2,373,031.0220
C33	384,843.7235	2,373,081.6658
C34	384,839.9783	2,372,929.6776
C35	384,900.2867	2,372,918.1786
C36	384,900.2867	2,372,918.1786
C37	384,838.9168	2,372,932.6275
C38	384,857.0296	2,372,877.2740
C39	384,835.5534	2,372,822.6716
C40	383,653.0867	2,372,900.1165

CURVE LIST		
POINT	NORTHING	EASTING
C41	383,653.0867	2,372,900.1165
C42	384,601.7463	2,372,707.5835
C43	384,601.7463	2,372,707.5835
C44	384,891.8393	2,372,471.5283
C45	384,891.8393	2,372,471.5283
C46	384,736.8578	2,372,473.9242
C47	384,546.5937	2,373,328.4342
C48	384,823.2699	2,372,397.7623

PEC
PROFESSIONAL ENGINEERING CONSULTANTS
303 SOUTH TOPEKA
WICHITA, KS 67202
316-262-2691 www.pec1.com

CITY OF WICHITA

STORM DRAIN NO. 463
TO SERVE
THE VILLAS AT OAK CREEK

GARY JANZEN, P.E. - CITY ENGINEER
CITY OF WICHITA PROJECT NO. 468-2019-085434

Issue:

JOB NO.	35-170551-001-0042
DATE	NOVEMBER 2019
PM	JAG
DESIGNED BY	JAG
DRAWN BY	CSL, KTD
CHECKED BY	CSB

PLAT BUBBLE MAP

C103

Saved 11-12-2019 11:53:24 AM by KURTIS.DEKAT
Plot Scale 1:1 11-15-2019 8:56:34 AM by KURTIS.DEKAT
J:\Wichita-Civil\2017\170551\001\Main\Drawings\170551-001-C103-PLAT BUBBLE MAP