| STATE | PROJECT NO. | YEAR | SHEET NO. | TOTAL SHEETS |
|---|---|---|---|---|
| KANSAS | 87 N–0660–01 | 2019 | 135 | 198 |

MKEC
Wichita, KS • 316-684-9600

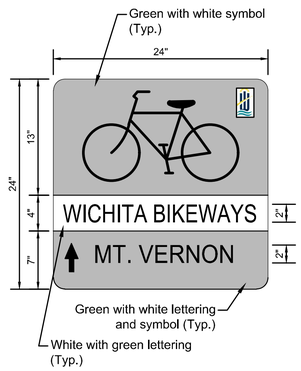


WAYFINDING SIGN (SIGN A)

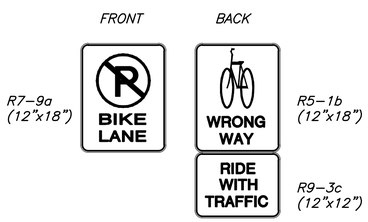


TYPICAL BIKE PATH SIGNS

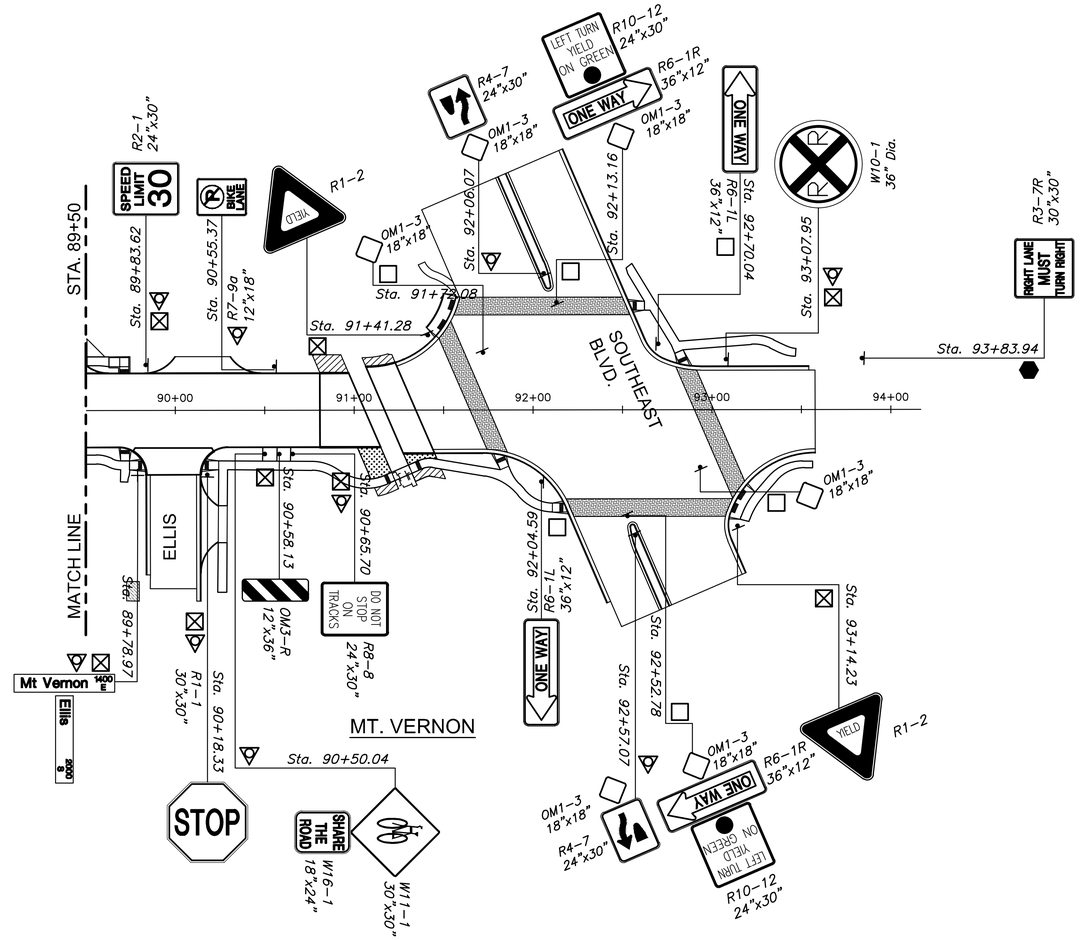


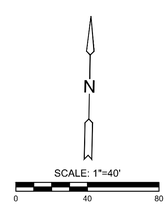


*NOTE:*
*Coordinate with sign owner prior to the removal of utility company and private signs.*

## SIGNING LEGEND

- *Sign not part of project*
- *New sign and post*
- *Remove sign, post, & return to owner*
- *Remove sign & return to owner*
- *Remove sign and post and return to private owner*
- P *Remove "no parking" sign(s) and post and return to owner*
- *Street Name Sign*
- *Traffic Sign*
- *Traffic Sign (signs on both sides of post)*

# MT. VERNON IMPROVEMENTS

STREET IMPROVEMENTS FOR
BROADWAY TO SOUTHEAST BLVD.

©2019
MKEC Engineering
All Rights Reserved
www.mkec.com
These drawings and their contents, including, but not limited to, all concepts, designs, & ideas are the exclusive property of MKEC Engineering (MKEC), and may not be used or reproduced in any way without the express consent of MKEC.

SIGNING PLAN

| | |
|---|---|
| PROJECT NO. | 87 N-0660-01 |
| DATE | 8/19/2019 |
| SCALE | #"=#' |

| DESIGNED | DRAWN | CHECKED |
|---|---|---|
| XXX | XXX | XXX |

| NO. | REVISION | DATE |
|---|---|---|
| | | |

SHEET NO.
135 OF 198

Sh. No. 135

PLOTTED: Friday, August 23, 2019 @ 03:59PM
J:\CIV\MKEC\87N0660\SIGNING\SIGNS\MD87N0660\MD87N0660.DWG