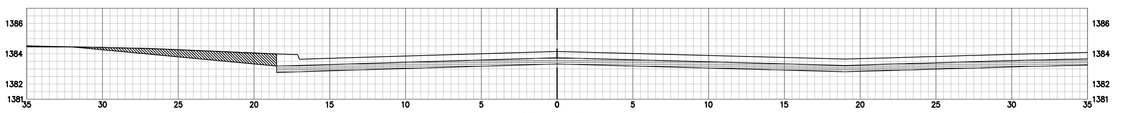

9+53.83

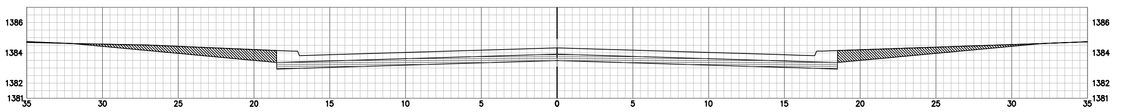

9+24.08

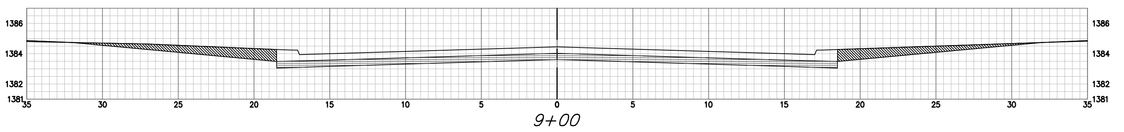

9+00

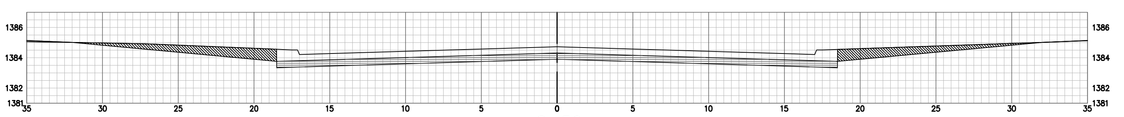

8+50

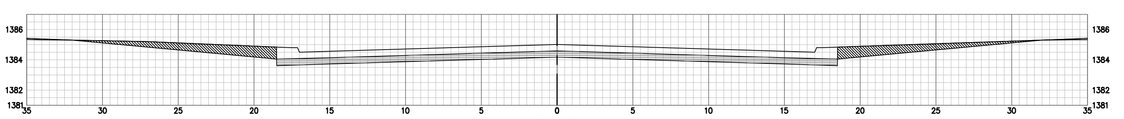

8+00

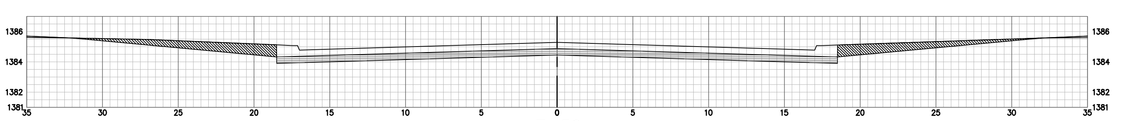

7+50

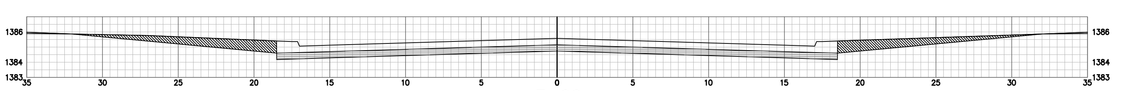

7+00

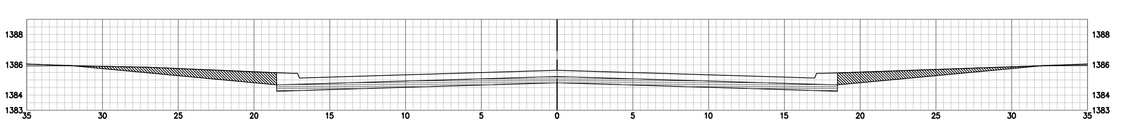

6+75.07

CAPRI ST

Baughman

Baughman Company, P.A. 315 Ellis St. Wichita, KS 67211 P 316-262-7271 F 316-262-0143
ENGINEERING | SURVEYING | PLANNING | LANDSCAPE ARCHITECTURE

PROJECT NUMBER
472-

SHEET
24 OF 28

C:\Projects\B.F. Addison, 1862\PIST\Engineering\Phase 1\STR\STR PLANS.dwg