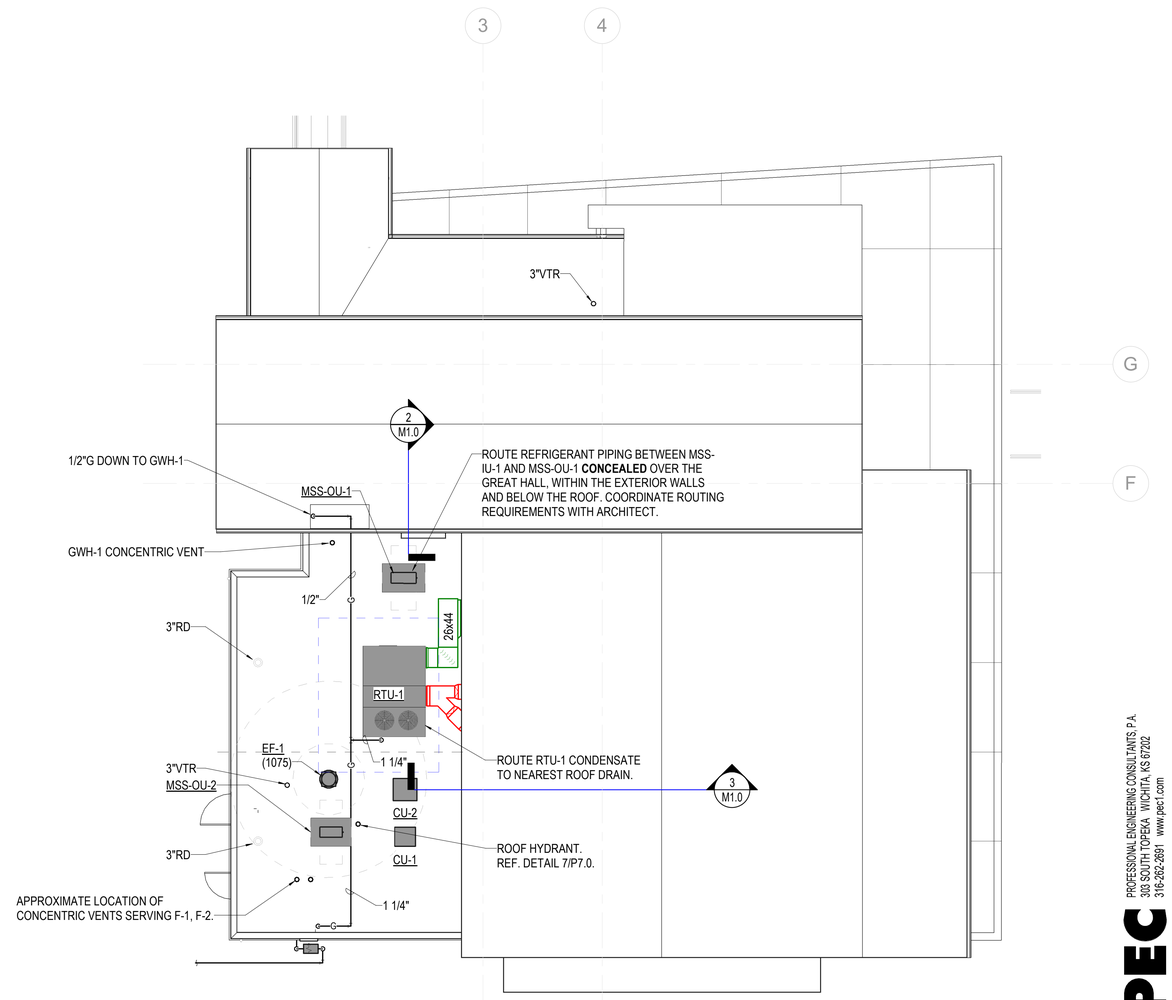

1 **MECHANICAL ROOF PLAN**
1/8" = 1'-0"

SPANGENBERG PHILLIPS TICE
ARCHITECTURE
121 N Mead Ste 201 Wichita KS 67202
T 316.267.4002 F 316.267.1509
www.sptarchitecture.com

LIAM M. CONWAY
LICENSED
19761
02/13/2020
KANSAS
PROFESSIONAL ENGINEER

WATSON PARK EVENT CENTER

3022 S MCLEAN BLVD, WICHITA, KS 67217

PEC
PROFESSIONAL ENGINEERING CONSULTANTS, P.A.
303 SOUTH TOPEKA WICHITA, KS 67202
316-262-2691 www.pec1.com

Final 13 FEB 20

MECHANICAL ROOF PLAN

M2.0

2/13/2020 2:02:02 PM
BIM 360://198014-003 - Watson Park Events Center New Building/198014-003-MASTER MECH-R19.rvt