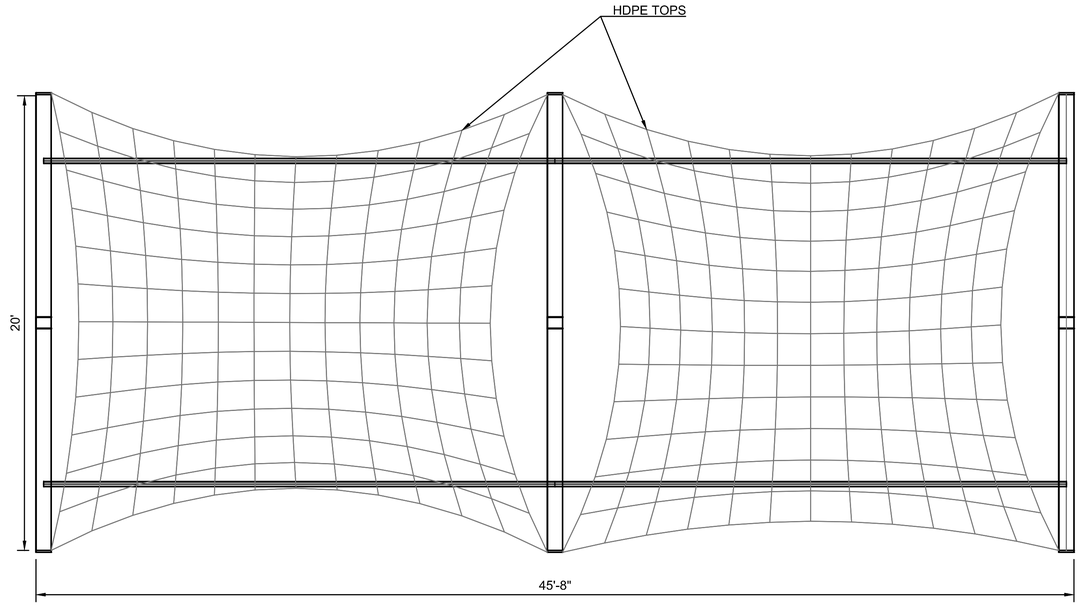

TOP VIEW

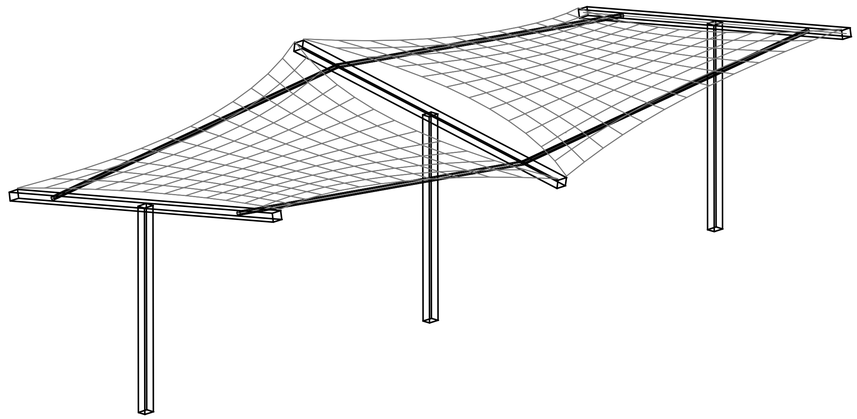

ISOMETRIC VIEW

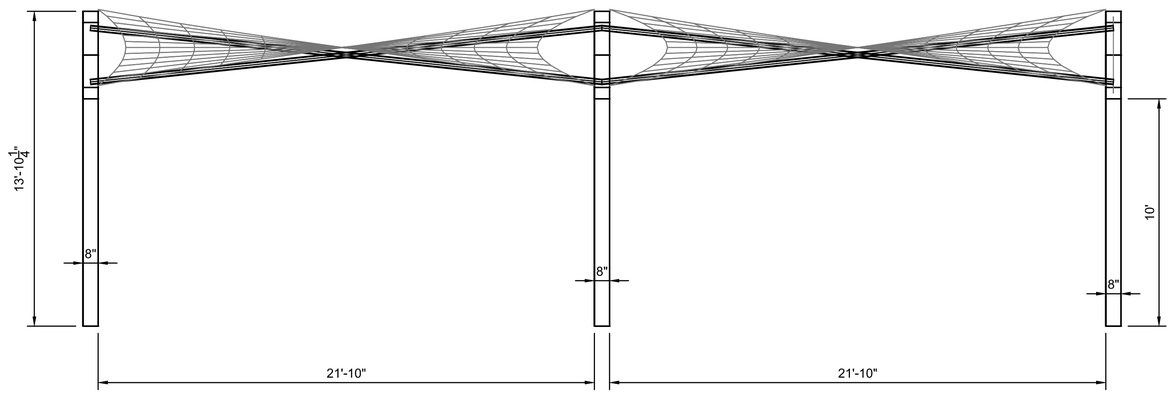

SECTION VIEW

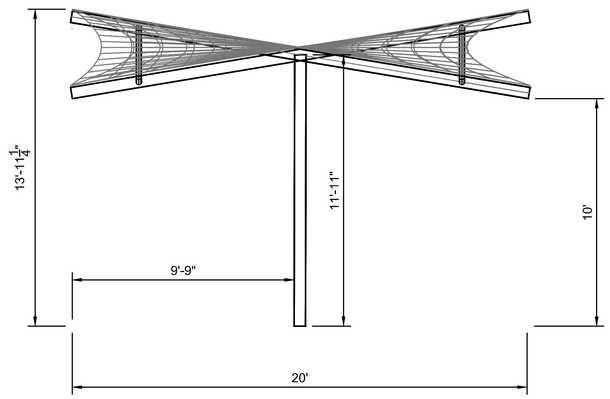

SIDE VIEW

BASIS OF DESIGN AS MANUFACTURED BY OR APPROVED: SKYWAYS, A BRAND OF LANDSCAPE STRUCTURES INC., SHALL BE MODULAR AND PREFABRICATED AND INCLUDE THE STRUCTURAL STEEL FRAME, FABRIC ROOF, STEEL CABLES, ALL FASTENERS, AND FOUNDATION HARDWARE.

GENERAL CONTRACTOR IS RESPONSIBLE TO PROVIDE ENGINEERED SEALED DRAWINGS FOR FOUNDATION DESIGN.

NOTES:

1. JOINED IN-LINE HYPAR SAILS
2. 3 COLUMNS
3. 2 HDPE TOPS. COLOR AS SELECTED BY OWNER FROM MANUFACTURERS FULL RANGE OF COLORS.
4. 20' X 45' X 10' ENTRY.
5. POLE COLORS AS SELECTED BY OWNER FRO MANUFACTURERS FULL RANGE OF COLORS.
6. CONTACT MATT CLINE, ATHCO, LLC; 913-469-5600.

1 SHADE STRUCTURE DETAIL

PEC
PROFFESSIONAL ENGINEERING CONSULTANTS
303 SOUTH TOPEKA
WICHITA, KS 67202
316-262-2691 www.pec1.com

CITY OF WICHITA

RALPH WULZ RIVERSIDE TENNIS CENTER

551 NIMS STREET NORTH
WICHITA, KS 67203

Issue:		
1	100% FOR BID	5/11/20

JOB NO.	197042-015
DATE	11 MAY 2020
PM	NLS
DESIGNED BY	NLS
DRAWN BY	RFT
CHECKED BY	NLS

SHADE STRUCTURE DETAIL

C-505
---- OF XXX

SAVED 4/28/2020 1:43:51 PM BY RFT
PLOTTED 5/12/2020 9:51:49 AM BY ROY THOMAS
U:\WICHITA-CIVIL\2019\197042\015\MUNIDRAWINGS\PLANS\197042-015-C-505.DWG