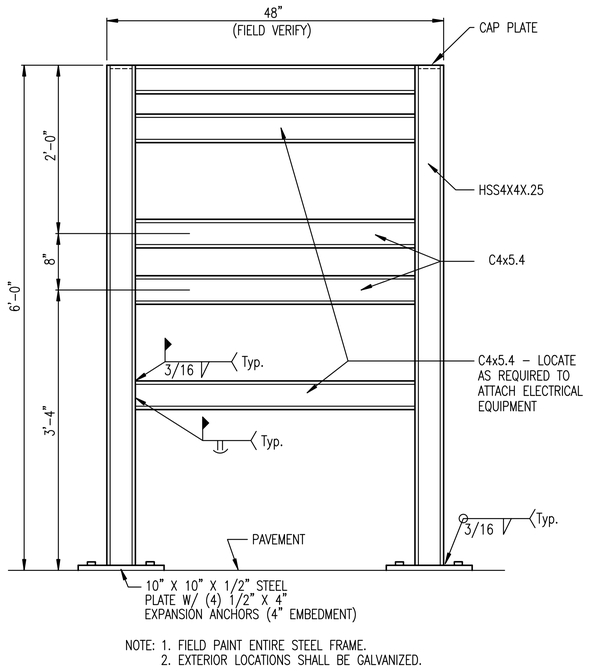

NOTE: 1. FIELD PAINT ENTIRE STEEL FRAME.
2. EXTERIOR LOCATIONS SHALL BE GALVANIZED.

1 ELECTRICAL EQUIPMENT SUPPORT

NO SCALE

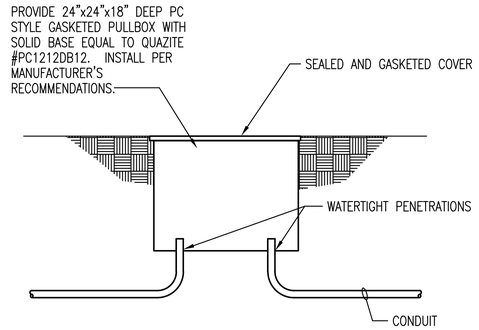

2 PULLBOX DETAIL

NO SCALE

NOTE: E.C. SHALL PROVIDE A PULLBOX APPROXIMATELY EVERY 300 FEET.

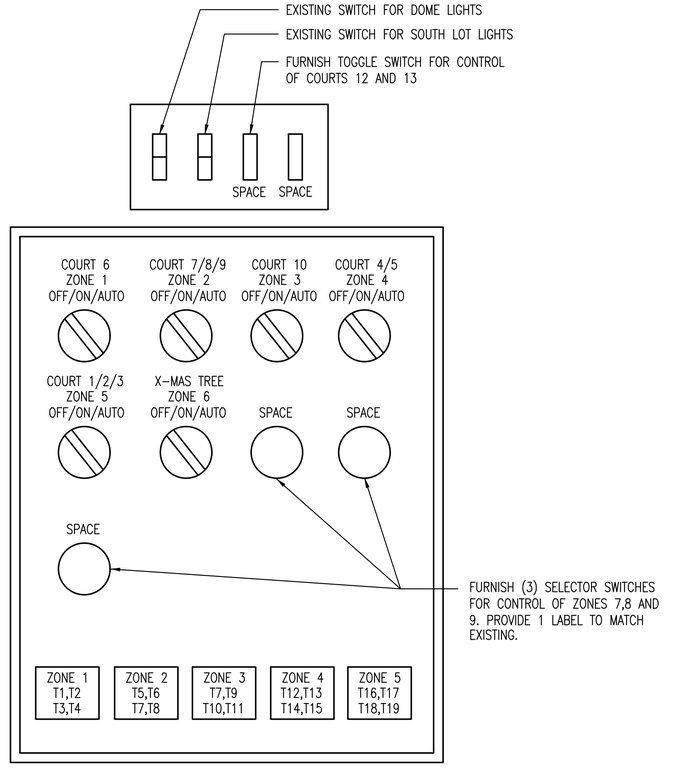

3 REMOTE SWITCH BOX DETAIL

NO SCALE

PEC
PROFESSIONAL ENGINEERING CONSULTANTS
303 SOUTH TOPEKA
WICHITA, KS 67202
316-262-2691 www.pec1.com

CITY OF WICHITA

HOANG V. VO LICENSED 23143 05/11/2020 KANSAS PROFESSIONAL ENGINEER

RIVERSIDE TENNIS CENTER

551 NIMS N
WICHITA, KS 67203

Issue:		
1	100% FOR BID	5/11/20

JOB NO.	197042-015
DATE	11 MAY 2020
PM	MEK
DESIGNED BY	DCG
DRAWN BY	SPG
CHECKED BY	SVV

ELECTRICAL DETAILS

E-102
---- OF XXX

SAVED 4/17/2020 1:51:10 PM BY SEAN.GERETY
PLOTTED 5/11/2020 3:41:57 PM BY SEAN.GERETY
U:\WICHITA-C\VIL\2018\180252\002\ELEC\DRAWINGS\197042-015-E-102.DWG