# FALCON FALLS 2ND ADDITION
## WICHITA, SEDGWICK COUNTY, KANSAS



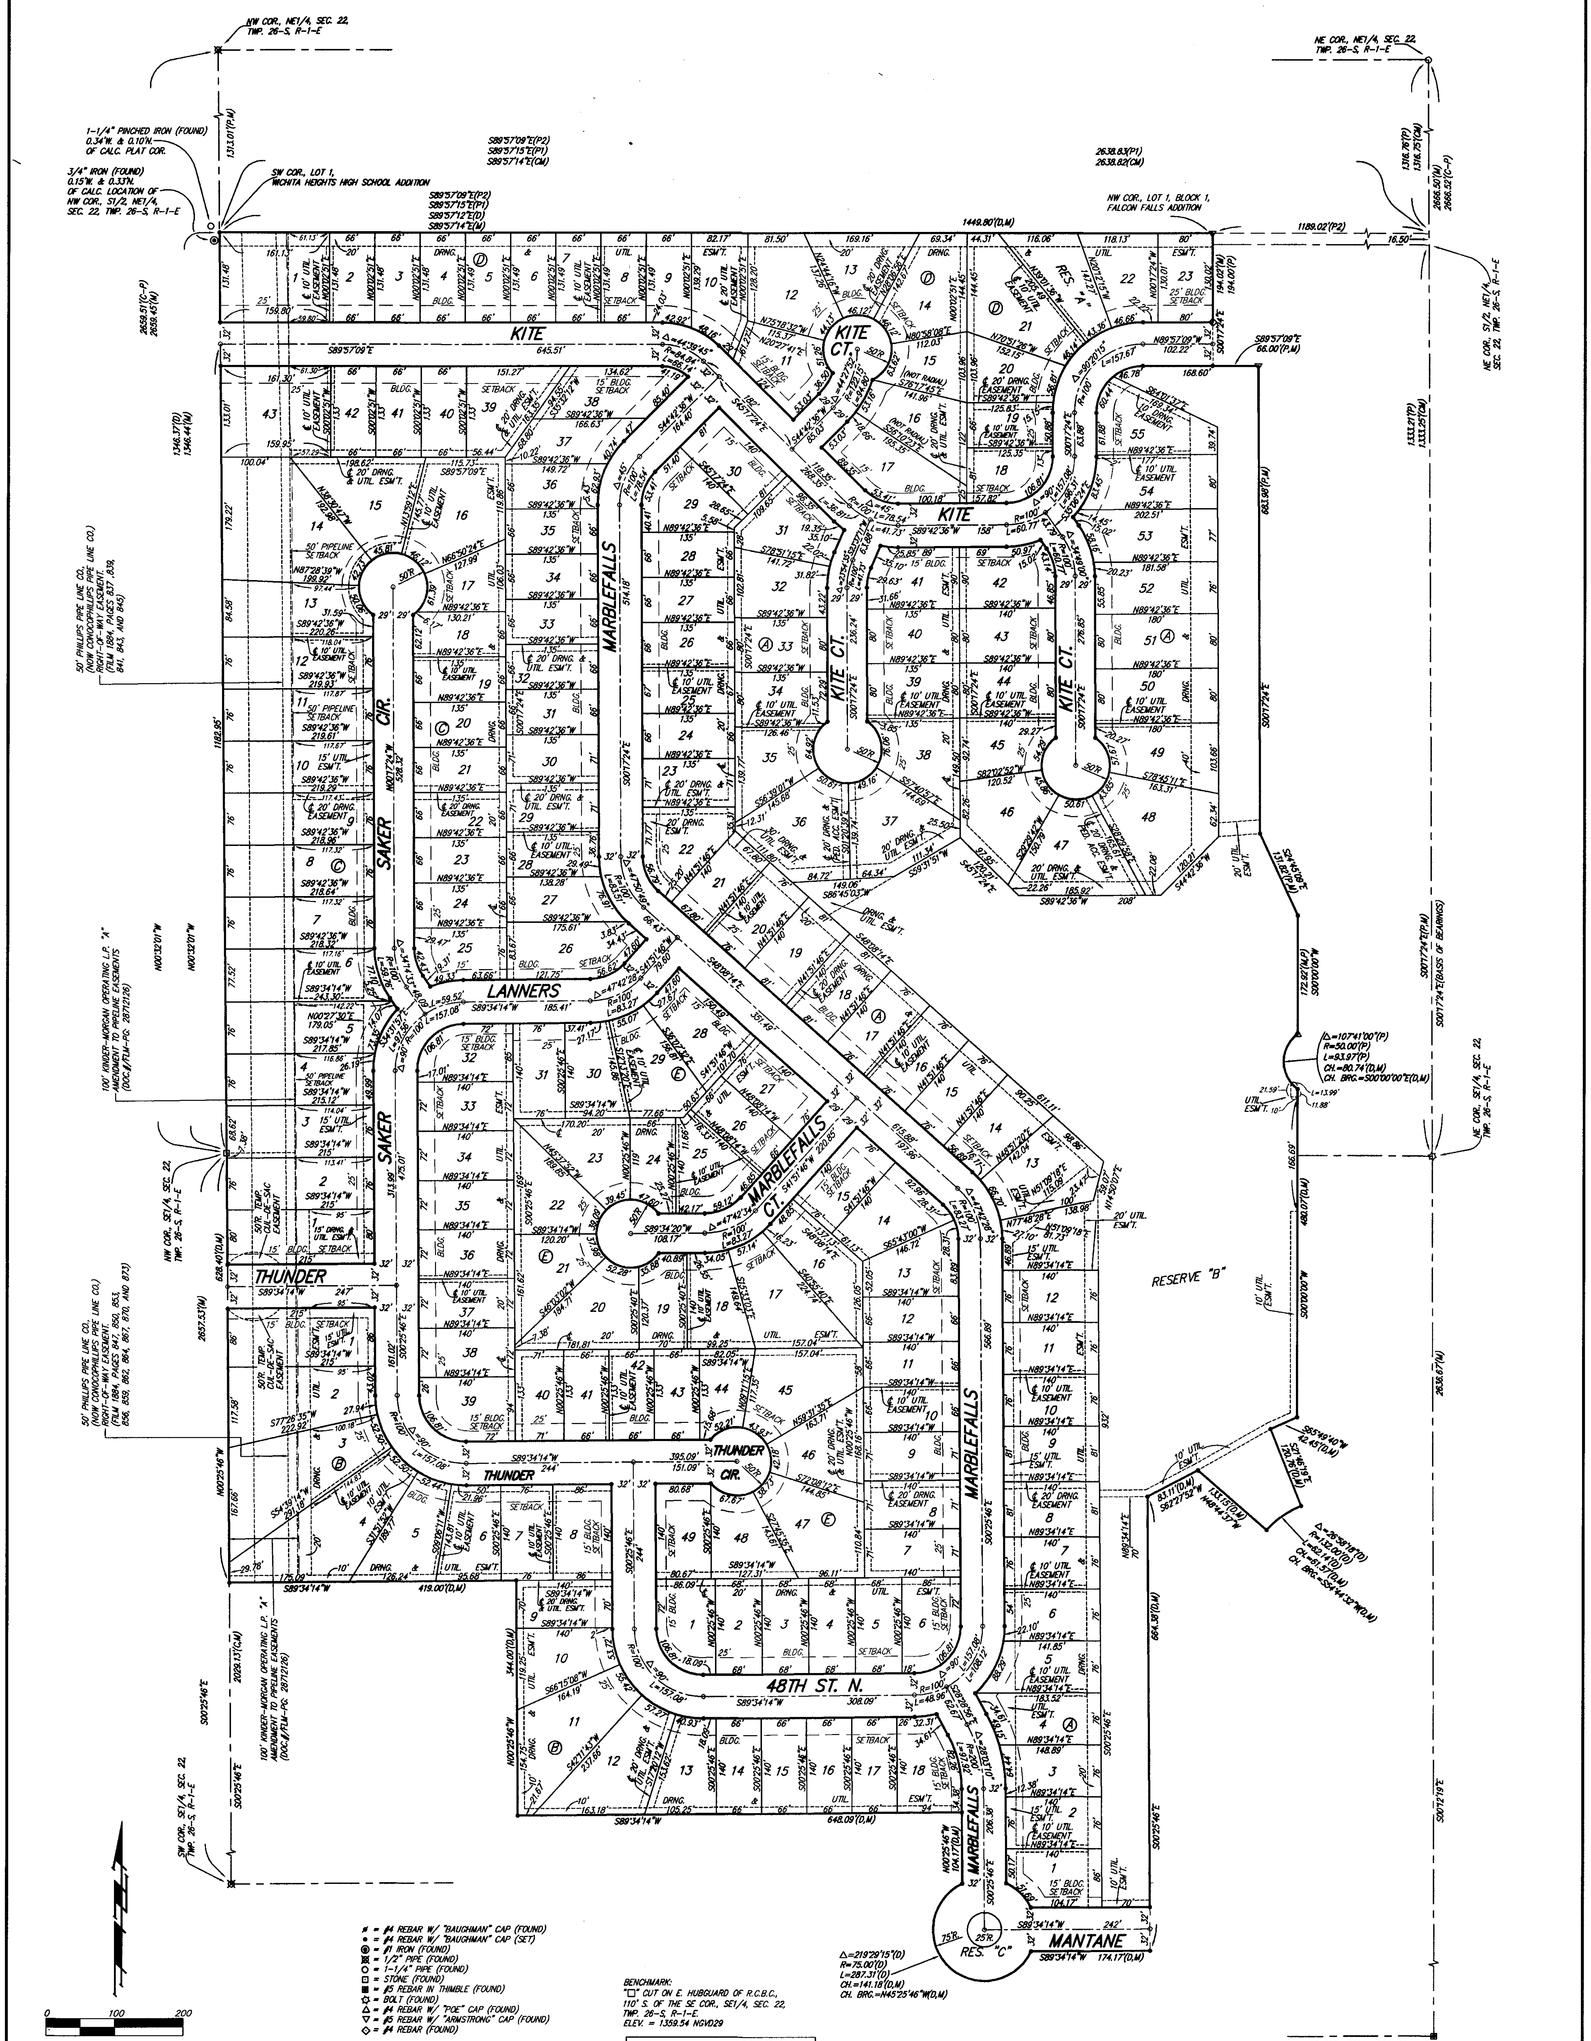
NW COR. NE1/4, SEC. 22, TWP. 26-S, R-1-E
NE COR. NE1/4, SEC. 22, TWP. 26-S, R-1-E
1-1/4" PINCHED IRON (FOUND) 0.34'W. & 0.10'N. OF CALC. PLAT COR.
3/4" IRON (FOUND) 0.15'W. & 0.33'N. OF CALC. LOCATION OF NW COR. S1/2, NE1/4, SEC. 22, TWP. 26-S, R-1-E
SW COR. LOT 1, WICHITA HEIGHTS HIGH SCHOOL ADDITION
NW COR. LOT 1, BLOCK 1, FALCON FALLS ADDITION
NE COR. S1/2 NE1/4, SEC. 22, TWP. 26-S, R-1-E
NE COR. SE1/4, SEC. 22, TWP. 26-S, R-1-E
NW COR. SE1/4, SEC. 22, TWP. 26-S, R-1-E
SW COR. SE1/4, SEC. 22, TWP. 26-S, R-1-E
SE COR. SE1/4, SEC. 22, TWP. 26-S, R-1-E
KITE
KITE CT.
MARBLEFALLS
SAKER CIR.
LANNERS
THUNDER
THUNDER CIR.
48TH ST. N.
MANTANE
RESERVE "A"
RESERVE "B"
RES. "C"
100' KINDER-MORGAN OPERATING L.P. "A" AMENDMENT TO PIPELINE EASEMENTS (DOC.#/YR.-PG. 287/2126)
