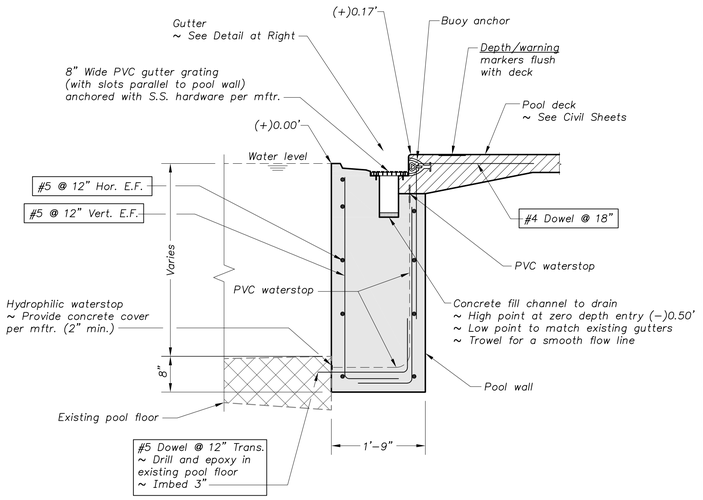

POOL WALL AT EXISTING POOL FLOOR

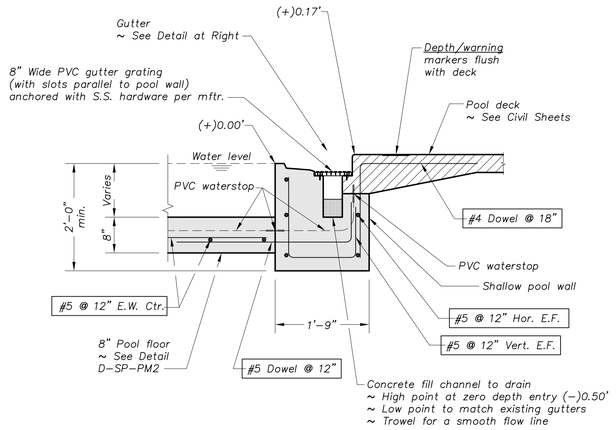

SHALLOW POOL WALL

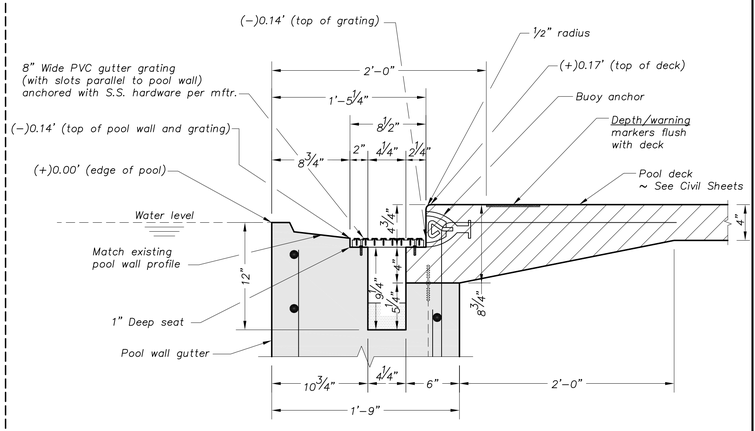

POOL WALL GUTTER
Scale: 1½"=1'–0"

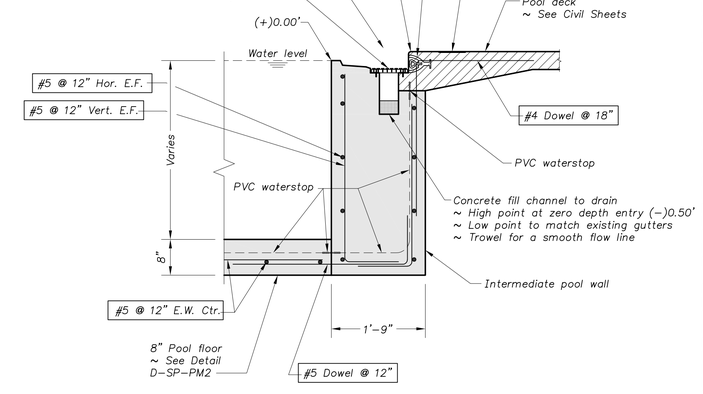

INTERMEDIATE POOL WALL

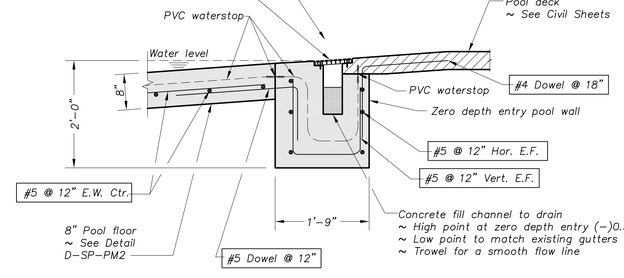

ZERO DEPTH ENTRY POOL WALL

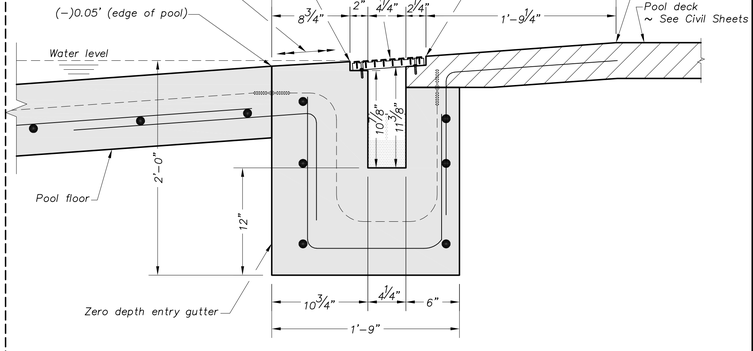

ZERO DEPTH ENTRY GUTTER
Scale: 1½"=1'–0"

G POOL WALL DETAILS
Scale: ¾"=1'–0"

waters edge AQUATIC DESIGN
11205 W. 79th St.
Lenexa, KS 66214
t. 913.438.4338
www.WeDesignPools.com
Kansas STATE CERTIFICATE OF AUTHORITY #E–990

PEC

landworks STUDIO

ARCHITECTURAL URBAN PRAIRIE COLLABORATIVE, P.C.

H&B HOSS & BROWN ENGINEERS

WICHITA, KANSAS
Pool Improvements
HARVEST PARK

CITY OF WICHITA

Seal: JEFF A. BARTLEY LICENSED 15116 8/14/20 KANSAS PROFESSIONAL ENGINEER

Jeff Bartley–ENGINEER
LICENSE #15116

Date: 08–14–20	Job #: 18–512
Drawn: SRS	Checked: JAB
Issue: CONSTRUCTION DOCUMENTS	

POOL AREA DETAILS

SP–PM3

Water's Edge Aquatic Design © 2020