INSTALL 2-4" GREY ELECTRICAL CONDUITS, SEE DETAIL THIS SHEET. 65 L.F. (EACH)

STA. 5+27, 24' RT INSTALL SNS "EMMALYN CT 2213-2225" SEE SHEET NO. 4

INSTALL 2-4" GREY ELECTRICAL CONDUITS, SEE DETAIL THIS SHEET. 48 L.F. (EACH)

STA. 0+31, 36' LT INSTALL R1-1 "STOP" SEE SHEET NO. 4

CONSTRUCT TYPE 3 MEDIAN COMBINED CURB & GUTTER

STA. 0+83, 0' INSTALL OM1-3 SEE SHEET NO. 4

STA. 0+68, 0' INSTALL OM1-3 SEE SHEET NO. 4

INSTALL 2-4" GREY ELECTRICAL CONDUITS, SEE DETAIL THIS SHEET. 36 L.F. (EACH)

STA. 0+58, 44' RT INSTALL SNS "21st St. N." "EMMALYN" SEE SHEET NO. 4

CONTRACTION JOINT (TYP)

STA. 1+61, 9' LT INSTALL R6-1R "ONE WAY" SEE SHEET NO. 4

STA. 1+69, 0' INSTALL R6-1R "ONE WAY" SEE SHEET NO. 4

STA. 1+50, 0' INSTALL R6-1R "ONE WAY" SEE SHEET NO. 4

STA. 1+60, 9' RT INSTALL R6-1R "ONE WAY" SEE SHEET NO. 4

STA. 2+26, 24' LT INSTALL SNS "EMMALYN CIR 2214-2241" SEE SHEET NO. 4

STA. 6+58, 24' LT INSTALL SNS "EMMALYN CT 2202-2210" SEE SHEET NO. 4

32.00' R/W
31.00' Bk-Bk
25.50' Fc TO Fc
92.00' R/W
15.00'
1.00'
15'
R=25' FC
R=57' FC
R=24.50' FC
R=12' FC
R25.00'
R57.00'
19.24'
45°00'
9.03'
2.0' (Typ.)
6+30.00
0+00
1+00
2+00
5+00
6+00
OHE
CATV
W
G
6000
6001
6002
6003
6004
6005
6006
6007
6008
6009
6010
6011
6012
6013
6014
6015
6016
6017
6018
6019
6020
6021
6022
6023
6024
6025
6026
6027
6028
6029
6030
6031
6032
6033
6034

SEE NEXT SHEET FOR COORDINATE TABLE.

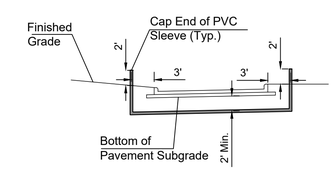

Electric Conduit Detail

** Not to Scale*

GARVER

© 2020 GARVER, LLC
THIS DOCUMENT, ALONG WITH THE IDEAS AND DESIGNS CONVEYED HEREIN, SHALL BE CONSIDERED INSTRUMENTS OF PROFESSIONAL SERVICE AND ARE PROPERTY OF GARVER, LLC. ANY USE, REPRODUCTION, OR DISTRIBUTION OF THIS DOCUMENT, ALONG WITH THE IDEAS AND DESIGN CONTAINED HEREIN, IS PROHIBITED UNLESS AUTHORIZED IN WRITING BY GARVER, LLC OR EXPLICITLY ALLOWED IN THE GOVERNING PROFESSIONAL SERVICES AGREEMENT FOR THIS WORK.

8535 E. 21st St. N.
Suite 130
Wichita, KS 67206
(316) 264-8008

REV.	DATE	DESCRIPTION	BY

CITY OF WICHITA
WICHITA, KANSAS

EMERALD BAY 4th ADD.
PHASE 2 - PAVING

EMMALYN ENTRANCE GEOMETRY

JOB NO.: 19T41016
DATE: SEPT. 2020
DESIGNED BY: .
DRAWN BY: .

BAR IS ONE INCH ON ORIGINAL DRAWING
0 1"
IF NOT ONE INCH ON THIS SHEET, ADJUST SCALES ACCORDINGLY.

DRAWING NUMBER
.

SHEET NUMBER 6 OF 21

File: L:\2019\19T41016 - Emerald Bay 4th PH 2\Drawings\C3D\Paving Sheets\EMMALYN ENTRANCE.dwg Last Save: 12/1/2020 9:14 AM Last saved by: EJGlover
Last plotted by: Glover, Eric J. Plot Style: ---- Plot Scale: 1:2.5849 Plot Date: 12/1/2020 1:17 PM Plotter used: None