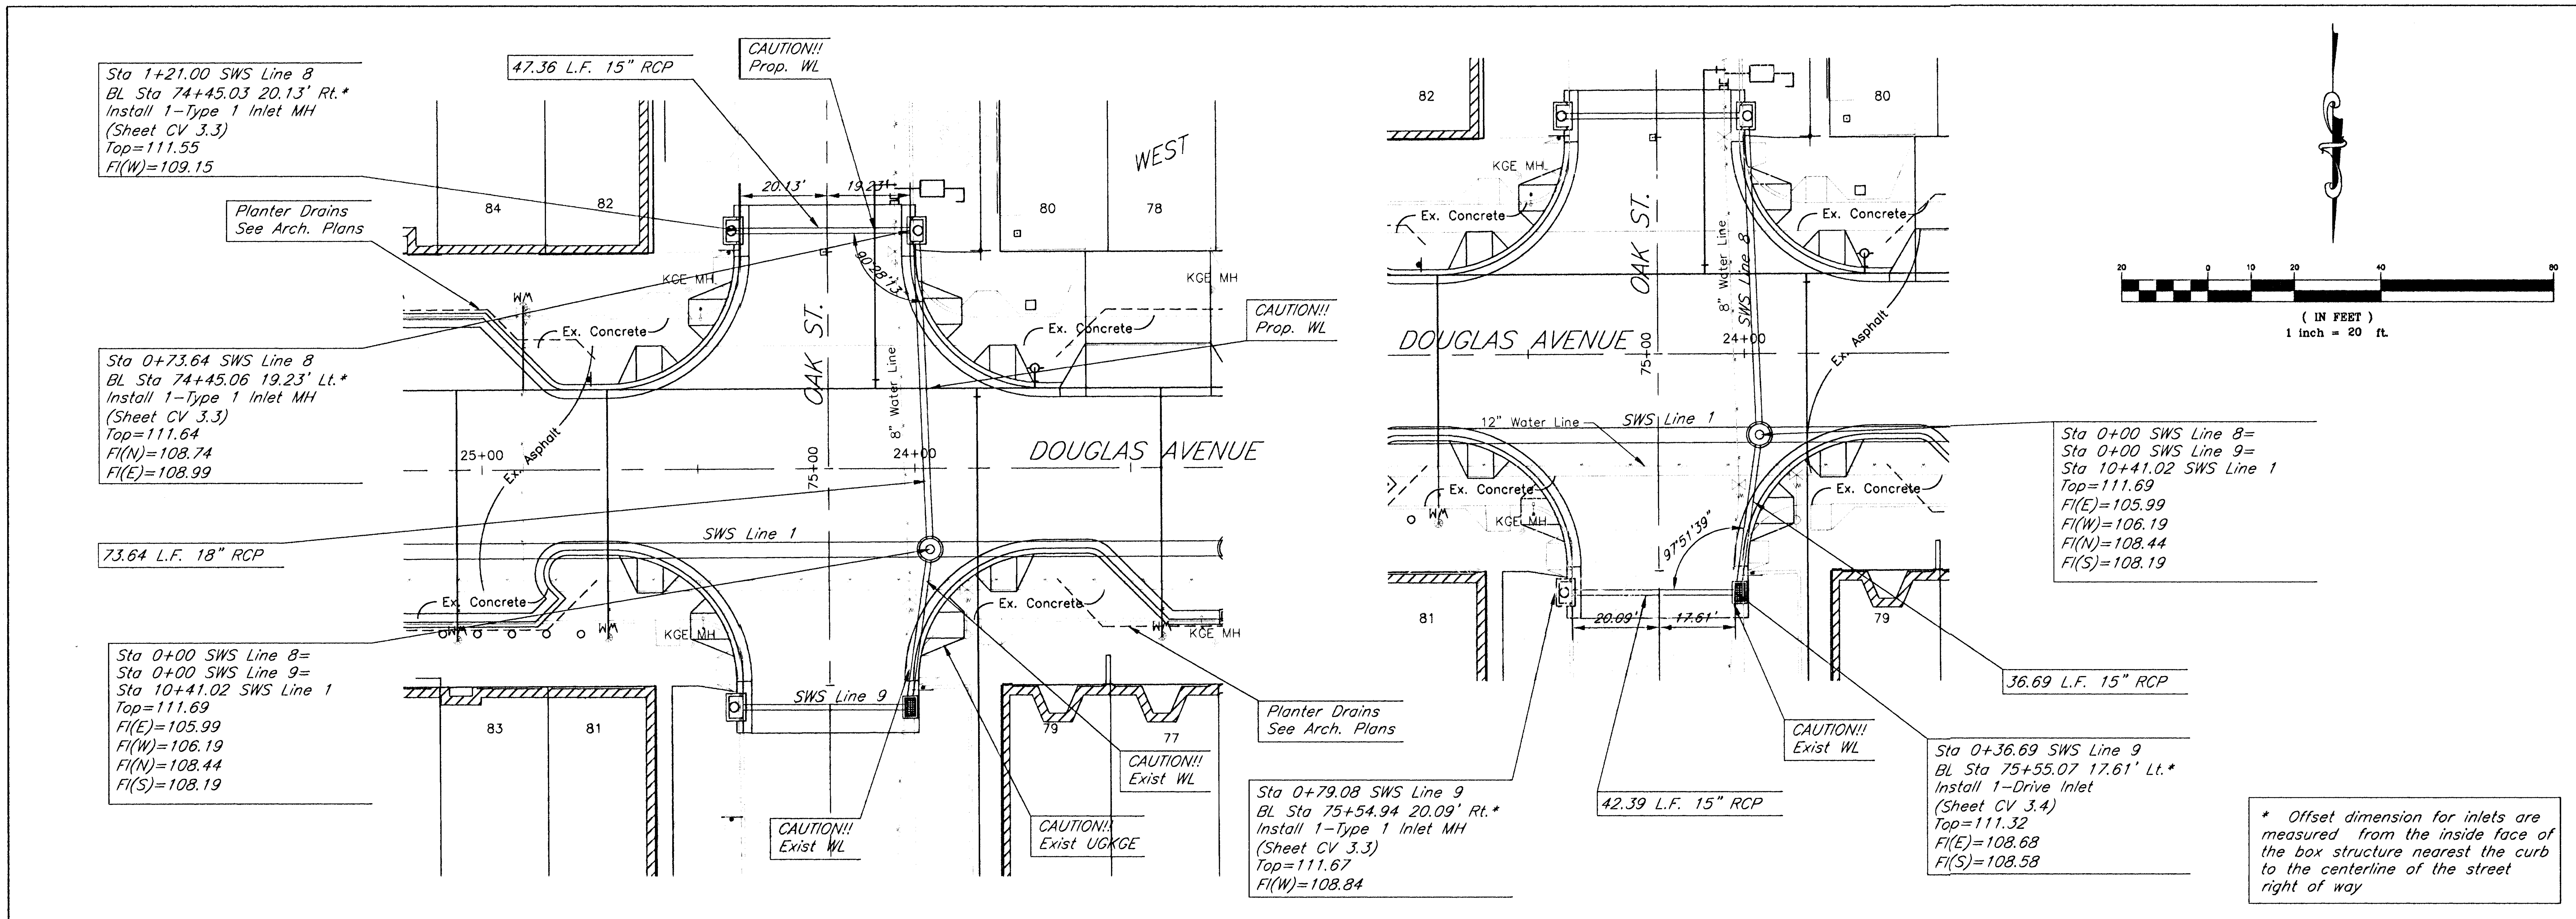

* Offset dimension for inlets are measured from the inside face of the box structure nearest the curb to the centerline of the street right of way

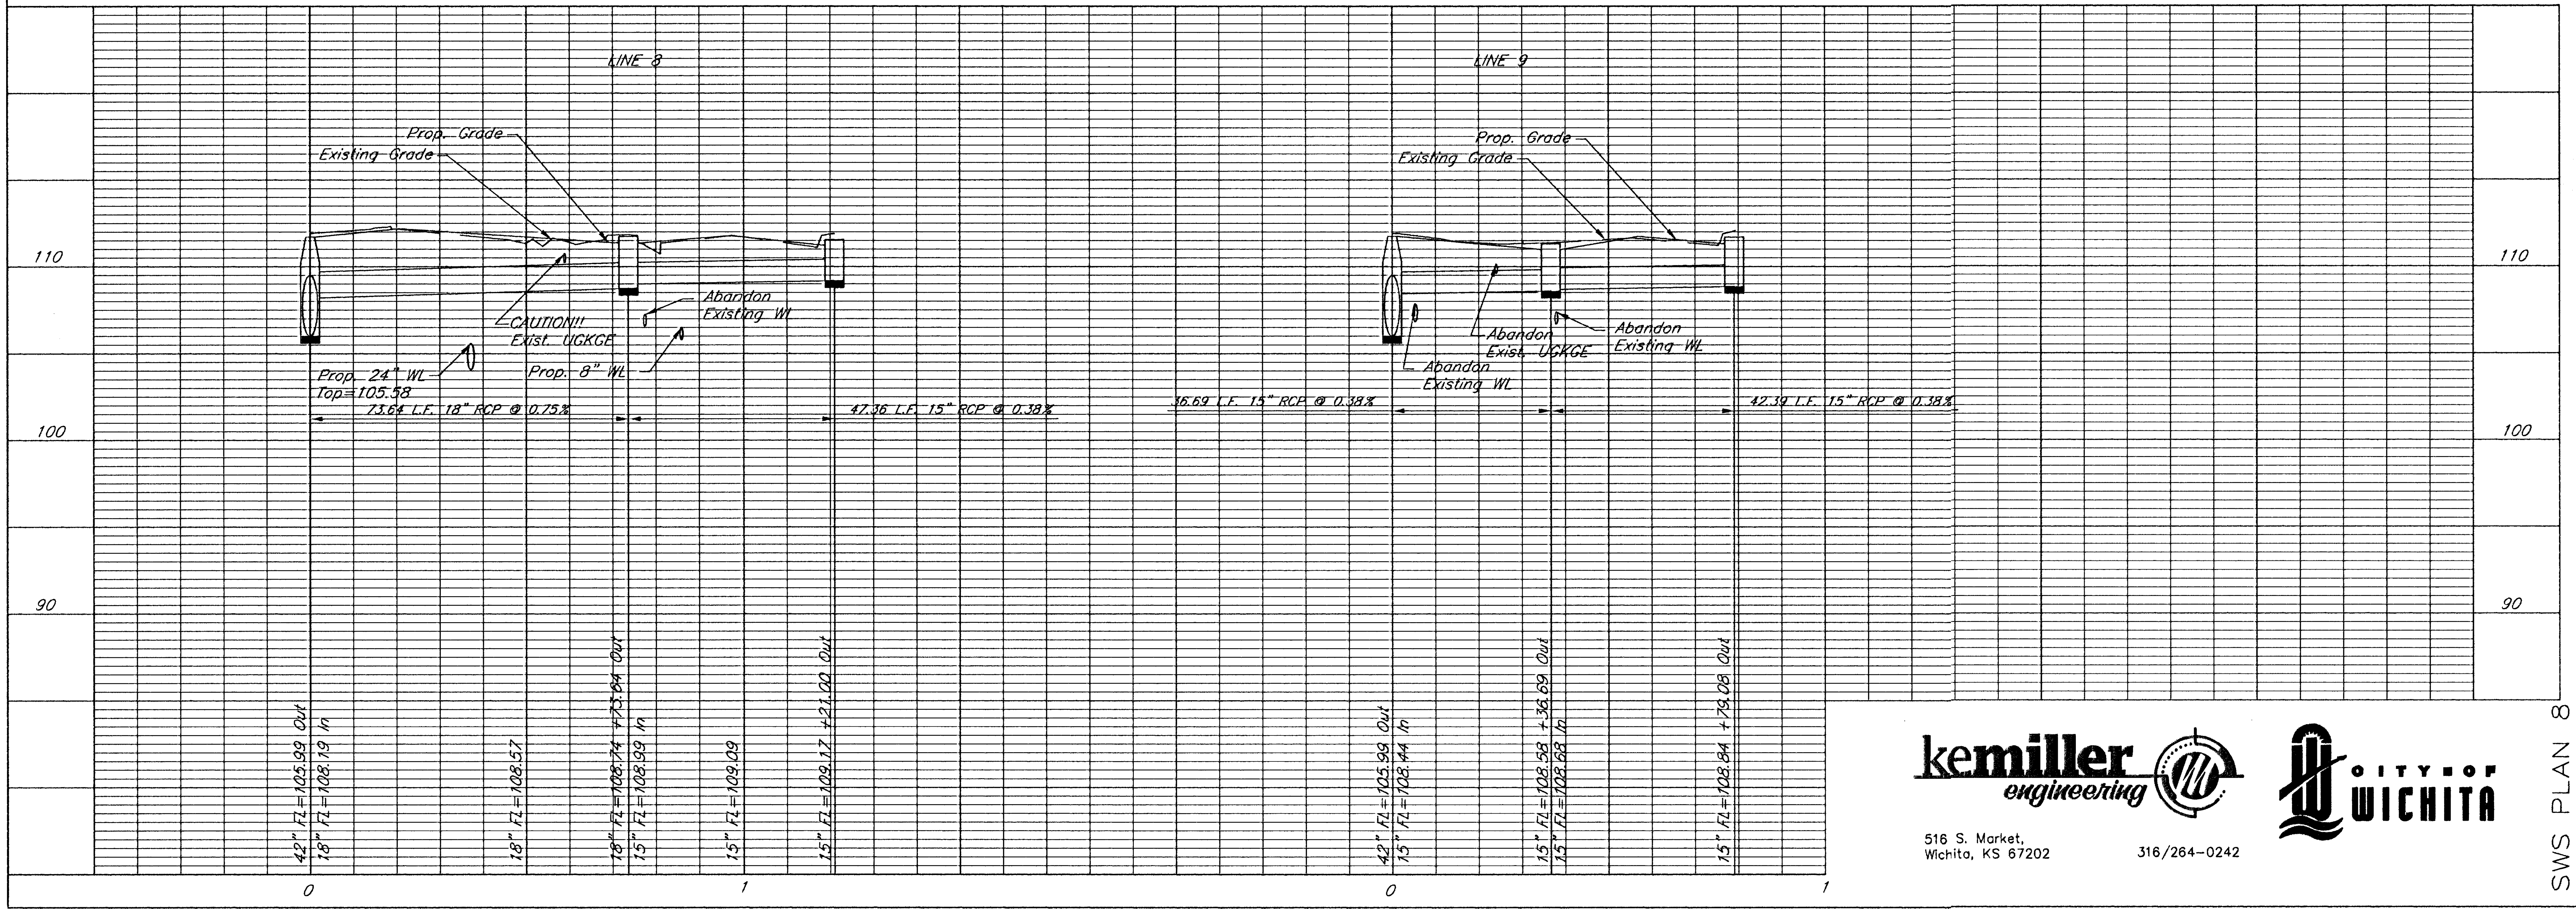

kemiller engineering
516 S. Market,
Wichita, KS 67202
316/264-0242

CITY OF WICHITA

SWS PLAN 8

McCLUGGAGE VAN SICKLE & PERRY

ARCHITECTS • PLANNERS • LANDSCAPE ARCHITECTS
125 S. WASHINGTON WICHITA, KANSAS 67202
P.O. BOX 3648 WICHITA, KANSAS 67201
PH 3162622453 FAX 3162625465

WEST DOUGLAS STREETSCAPE
ARKANSAS RIVER TO SENECA
WICHITA, KANSAS

PROJECT NO. 472 83608 OCA: 706846
MVP PROJECT NO. 101008
DATE: August 7, 2002
REVISED: August 30, 2002

SHEET
CV 2.8