
FHWA REG NO.	STATE	PROJECT NO.	YEAR	SHEET NO.	TOTAL SHEETS
7	KANSAS	87 N-0196-01	2001	50	55

FINAL SURVEY	PLOTTED	DATE
	AREAS	BY
	AREAS CHECKED	

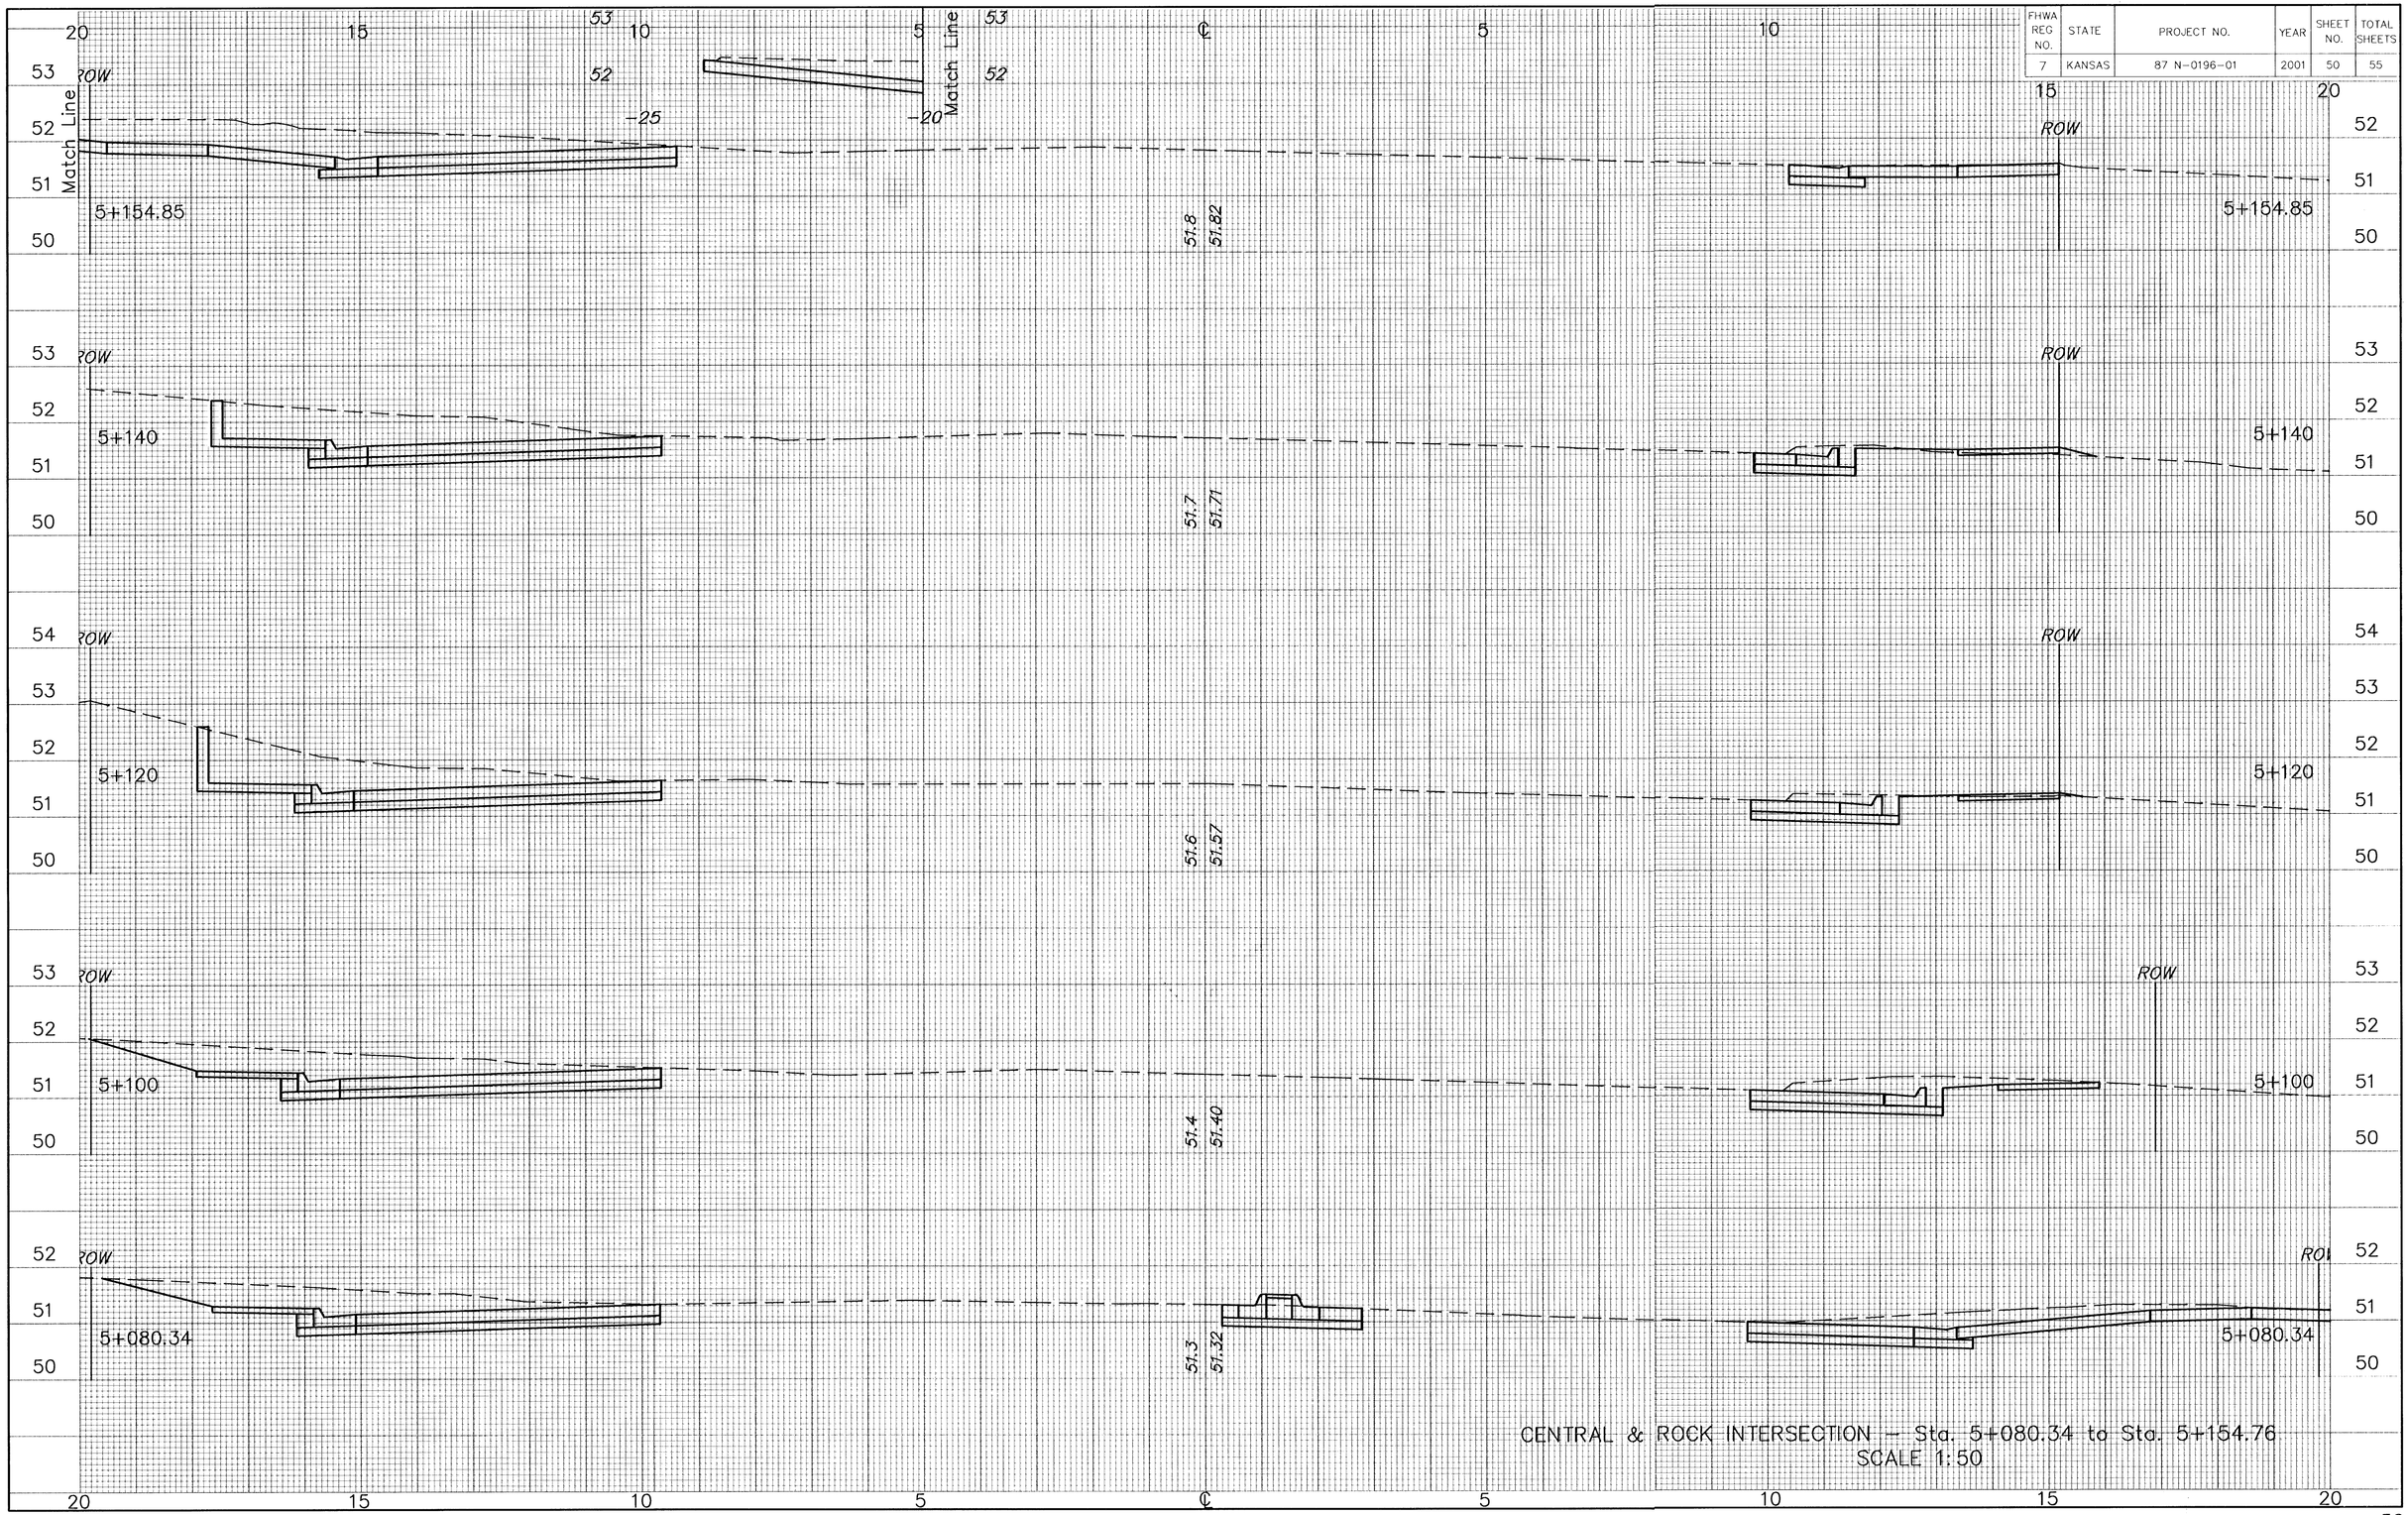

CENTRAL & ROCK INTERSECTION — Sta. 5+080.34 to Sta. 5+154.76
SCALE 1:50

H:\CIVIL\98166\METRIC\XSEC\XSECTION.DWG Fri May 25 13:15:21 2001