
FHWA REG NO.	STATE	PROJECT NO.	YEAR	SHEET NO.	TOTAL SHEETS
7	KANSAS	87 N-0196-01	2001	54	55

FINAL SURVEY	PLOTTED	BY	DATE
	AREAS		
	AREAS CHECKED		

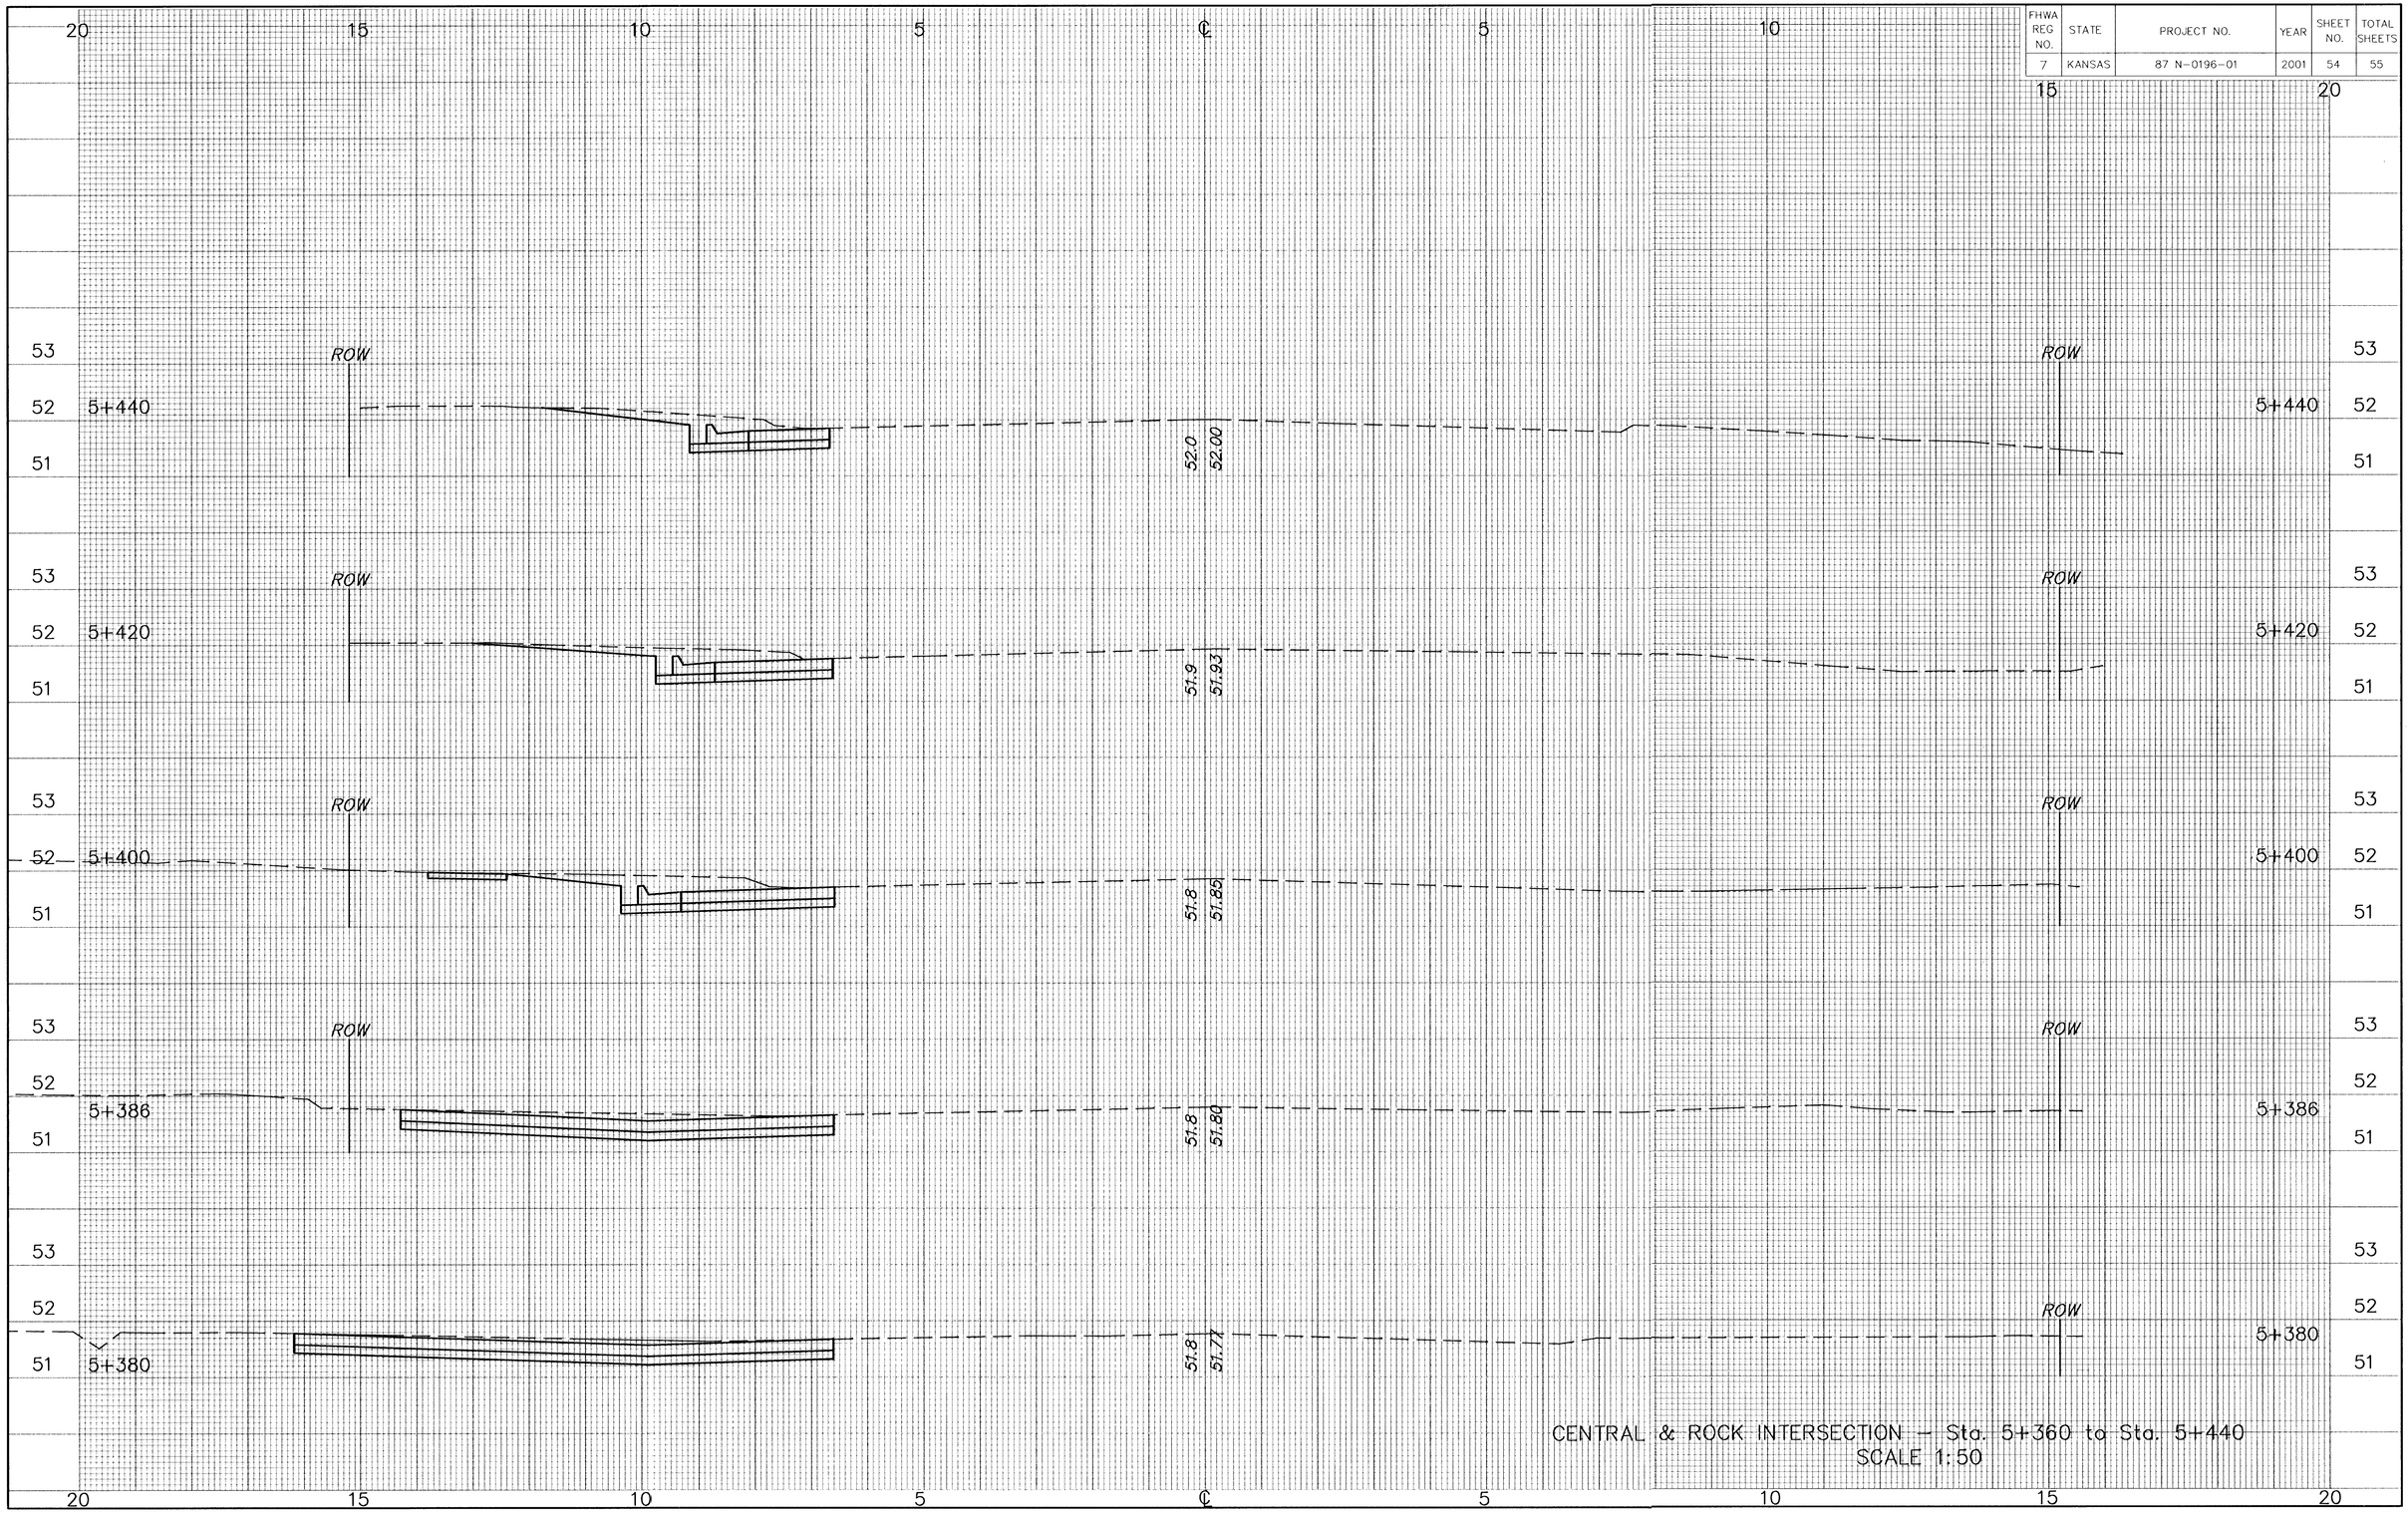

CENTRAL & ROCK INTERSECTION – Sta. 5+360 to Sta. 5+440
SCALE 1:50

H:\CIVIL\98186MERIC\XSEC\XSECTION.DWG Tue May 29 08:48:58 2001