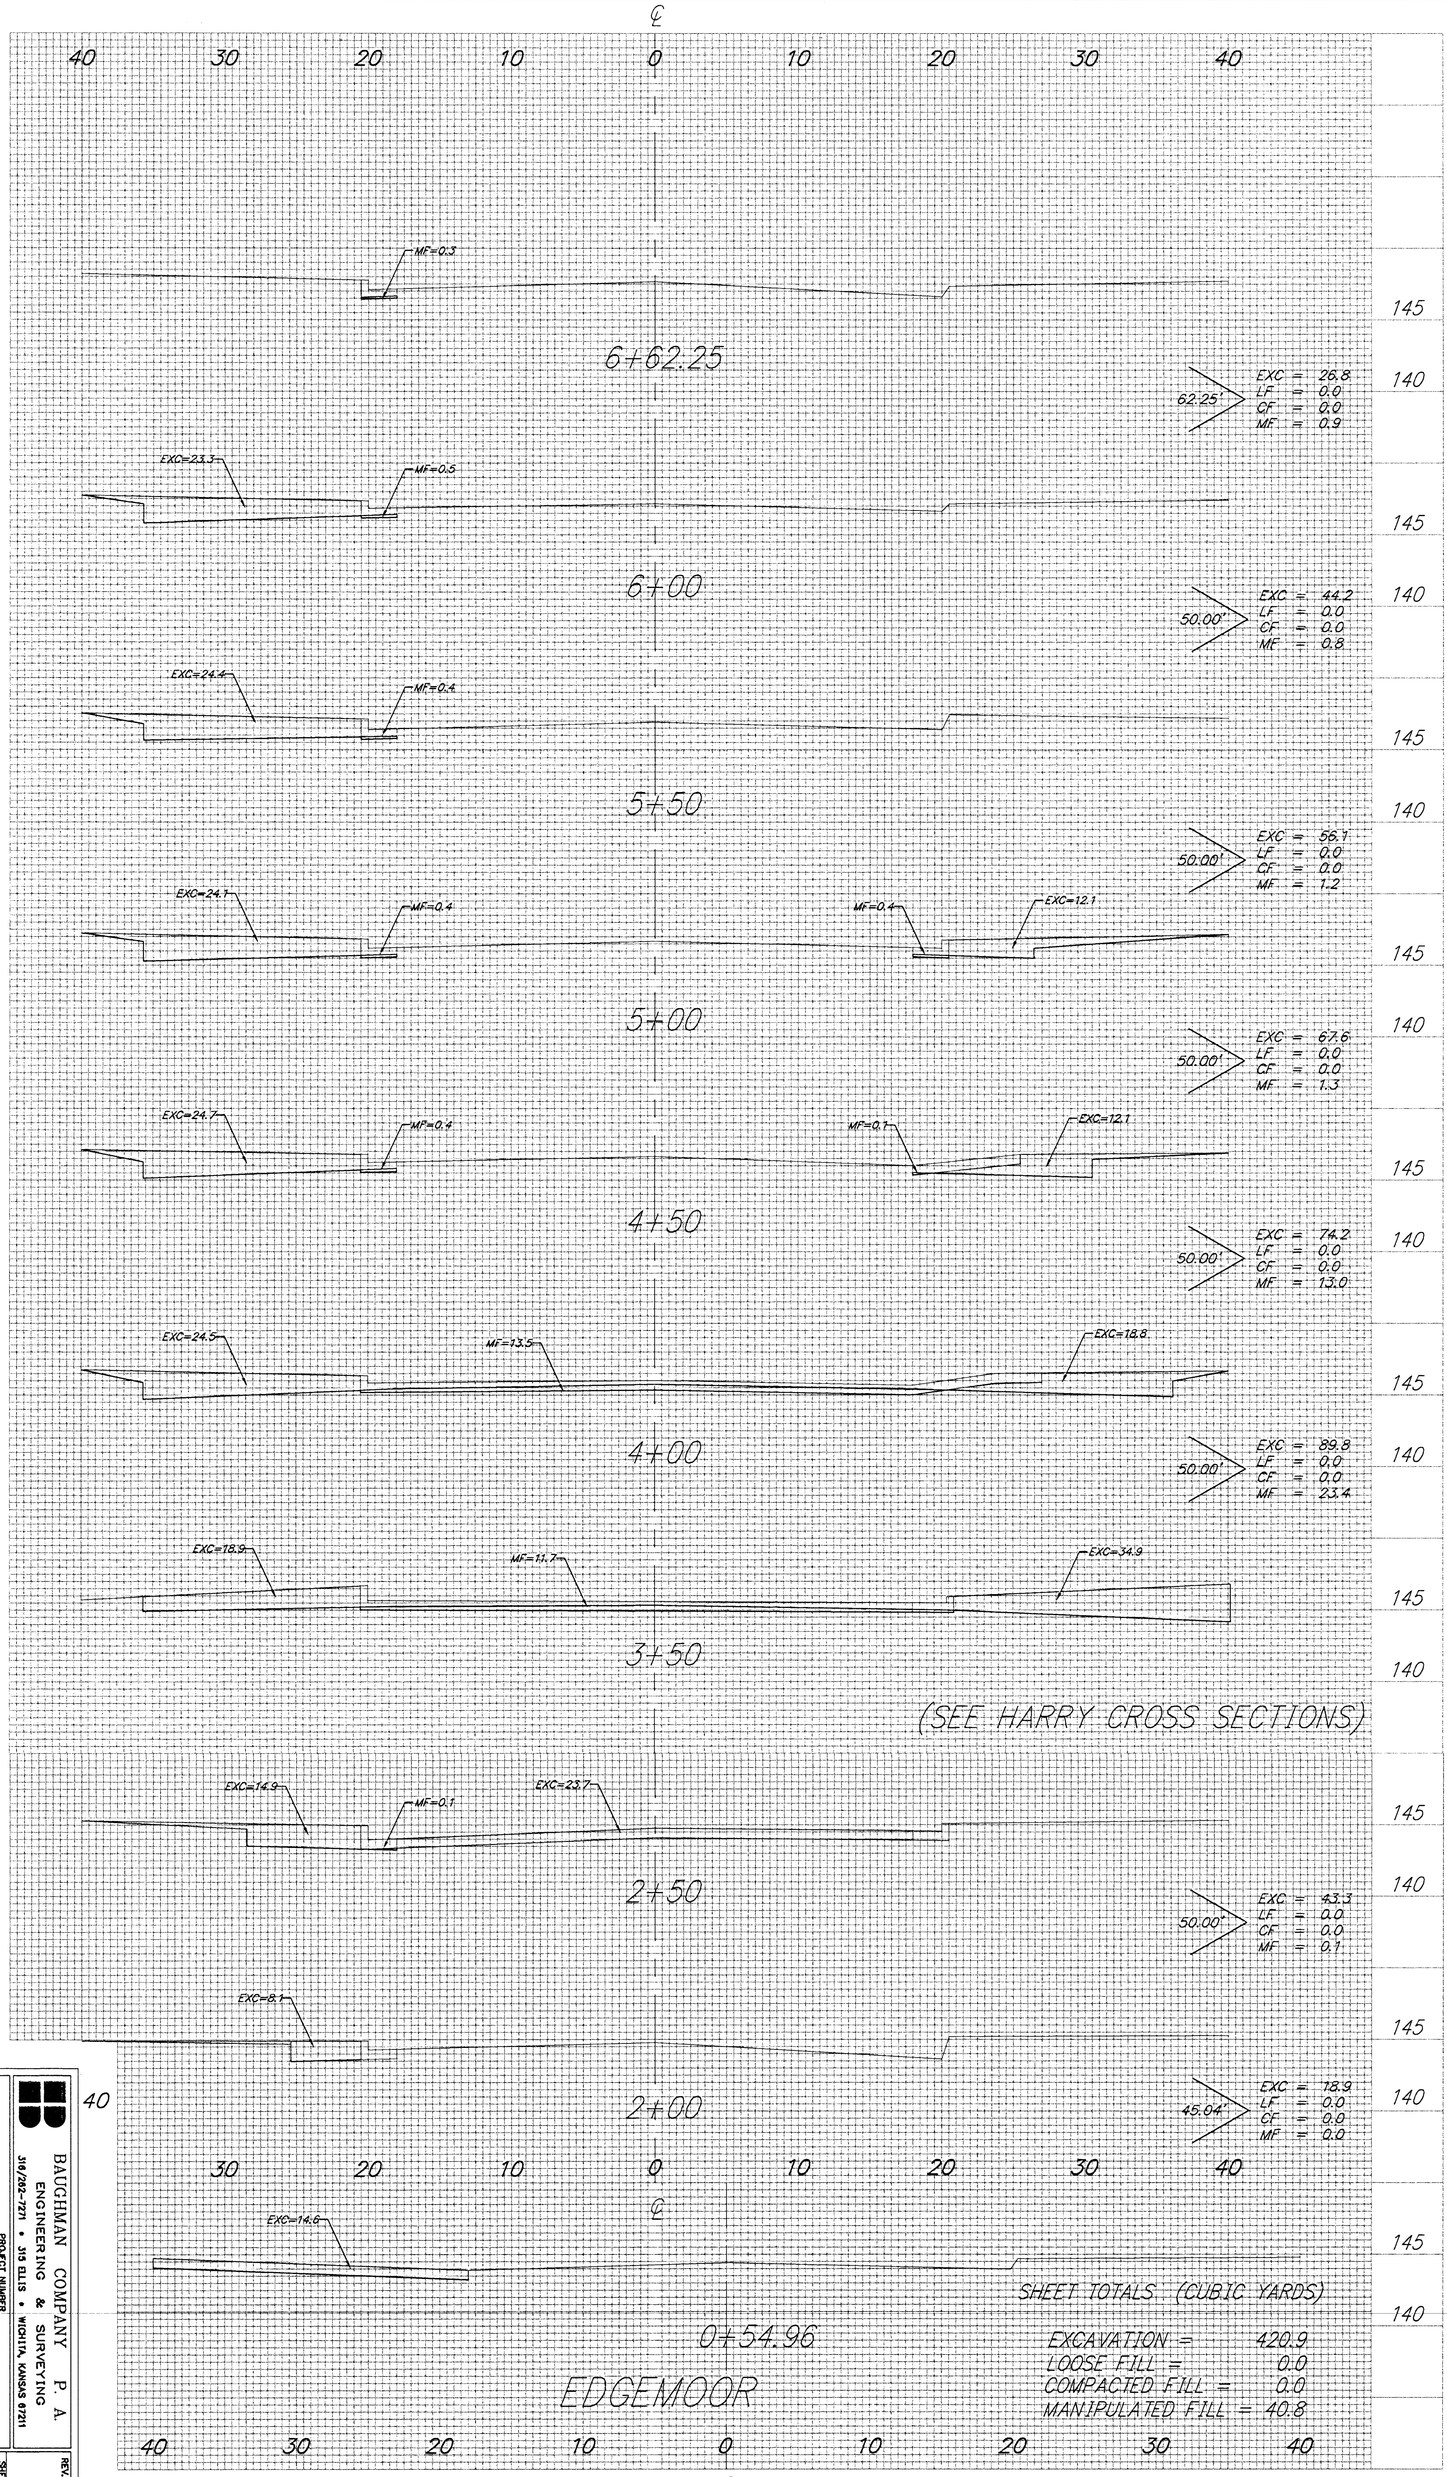

BAUGHMAN COMPANY P. A.
ENGINEERING & SURVEYING
316/263-7271 • 315 ELLIS • WICHITA, KANSAS 67211

PROJECT NUMBER
468-82138 & 472-82868

REV.

SHEET
J1 OF 38