PROJECT NO.	YEAR	SHEET NO.	TOTAL SHEETS
618-34	1998	103	169

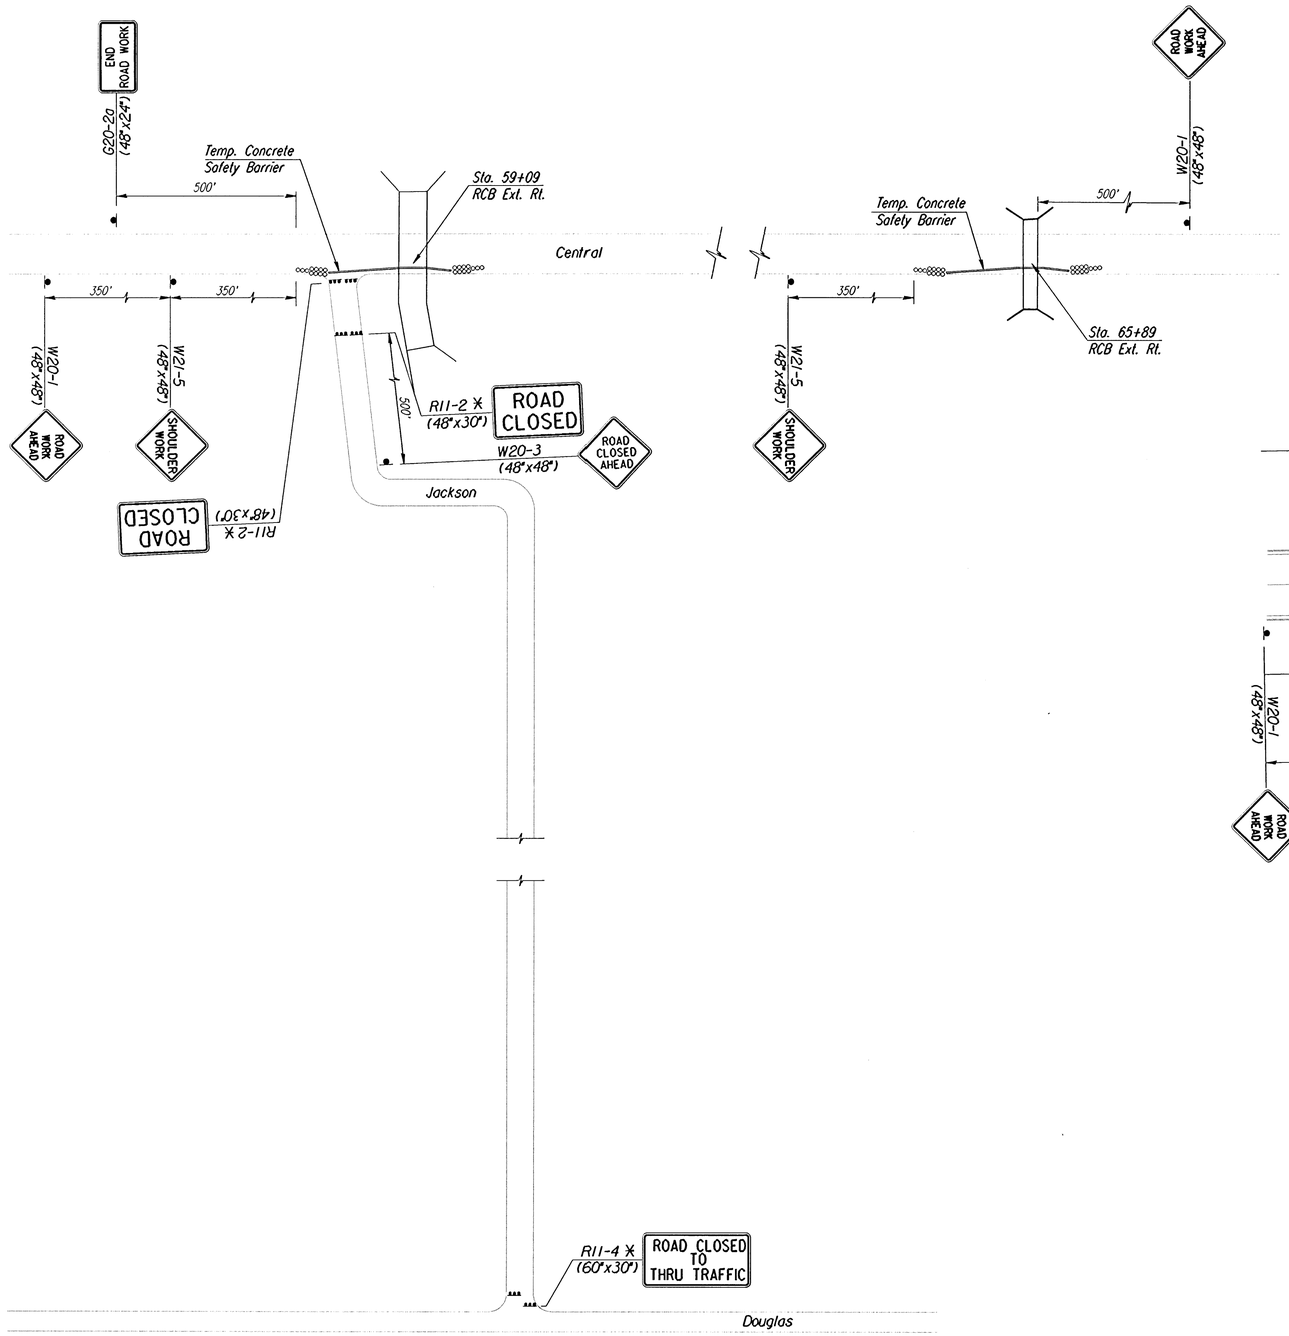

RCB CONSTRUCTION AT JACKSON AVE.
(See Sh. No. 120 for Temp. Concrete Safety Barrier Layout)

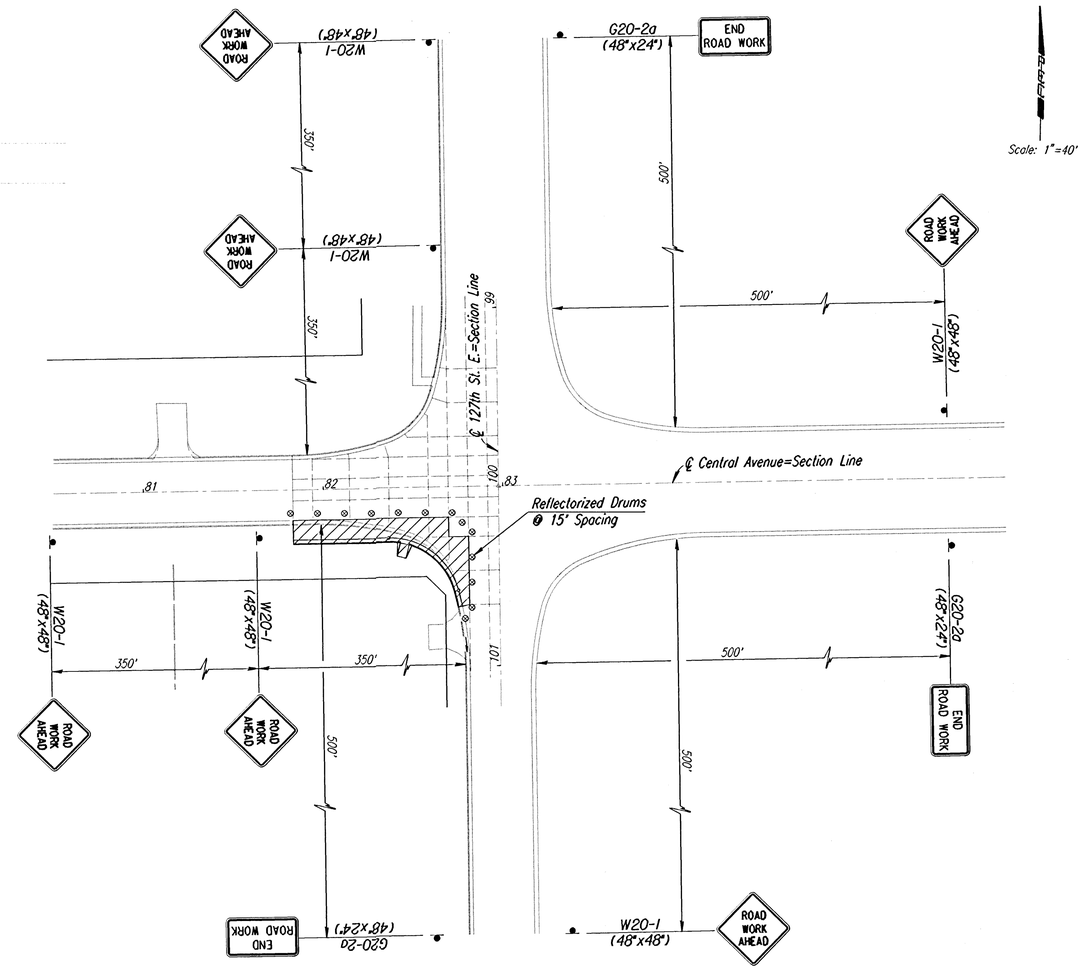

CENTRAL & 127th ST. E.

Note:
Contractor shall contact Mark Borst, P.E. at the Sedgwick County Bureau of Public Service (383-7901) prior to beginning work that affects the Traffic Signal at Central and 127th St. East.

LEGEND

- ⊗ Reflectorized Drums
- ▲▲▲ Type III Barricade with Type A Low Intensity Flashing Warning Lights.
- ▨ Work Area

No.	Revisions	By	Date
1			

SEDGWICK COUNTY BUREAU OF PUBLIC SERVICES

TRAFFIC CONTROL STAGE I

PROJECT NO. 618-34 SEDGWICK COUNTY

PROFESSIONAL ENGINEERING CONSULTANTS, P.A.
ENGINEERS
WICHITA, KANSAS

Designed by	WDH	Checked by	RPG
Drawn by	MAF	Date JULY 1997	Job No. 95297-2

i:/1995/95297/002/trcontrl/trcntrsti.dgn
Drawn by: maf
Plotted by: DJW 11-5-97