

BRADLEY FAIR/NORTH ROCK ROAD
STREET IMPROVEMENTS
CROSS SECTIONS
STA. 14+50 TO 17+67.17

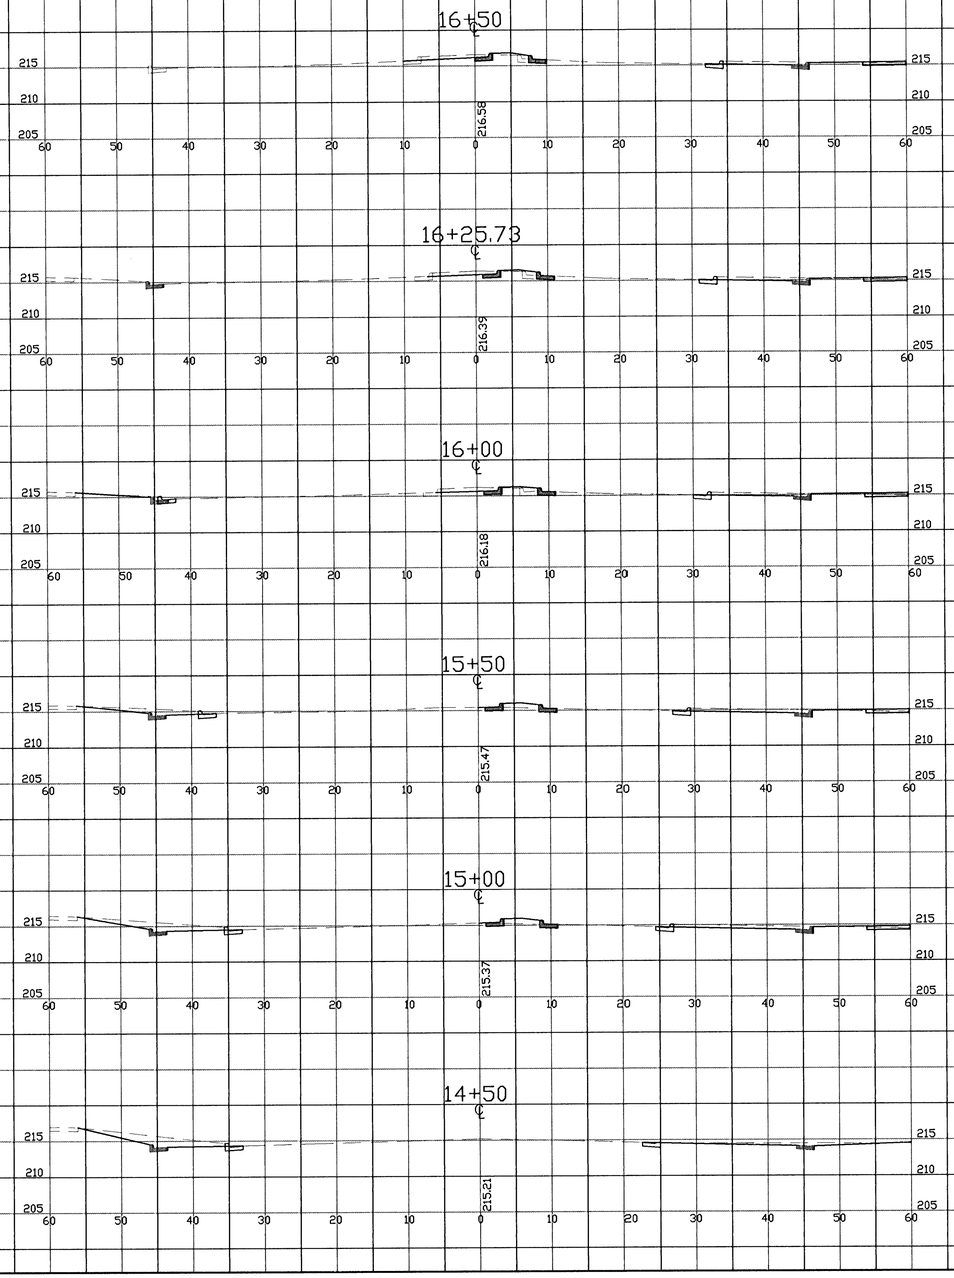

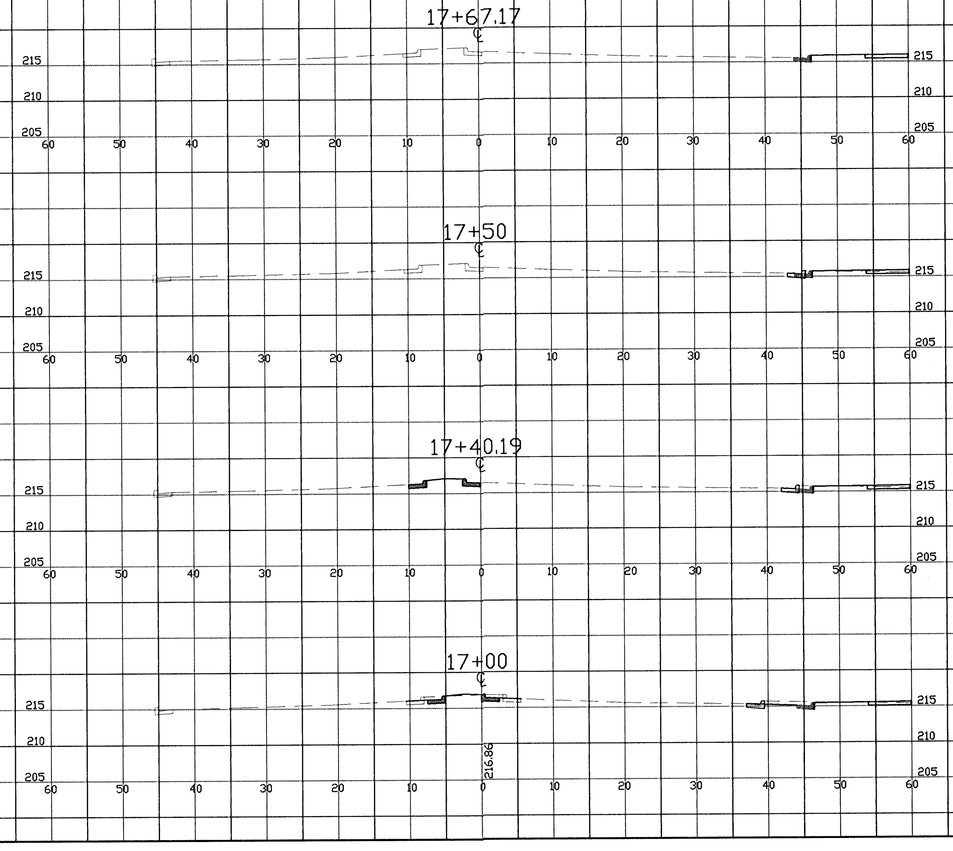

12/12

XSEC2