

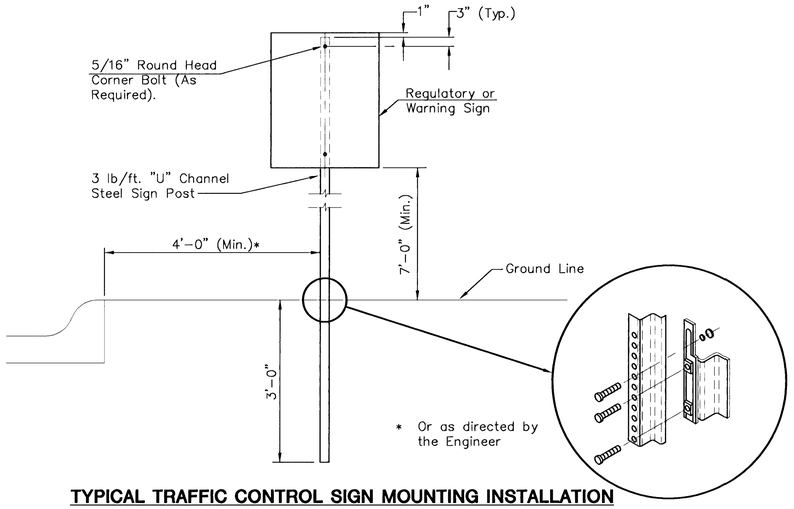


TYPICAL TRAFFIC CONTROL SIGN MOUNTING INSTALLATION
CURB AND GUTTER SECTION

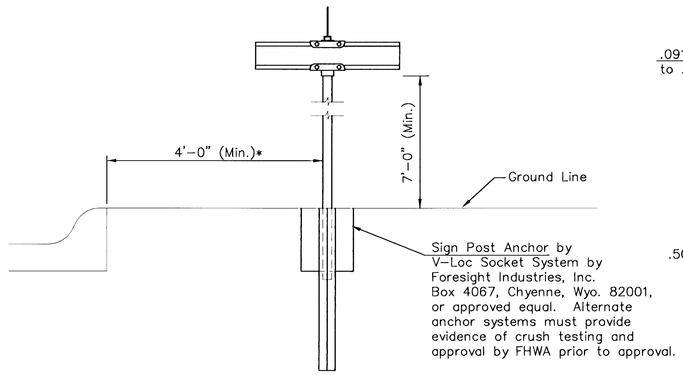

TYPICAL STREET NAME SIGN MOUNTING INSTALLATION
CURB AND GUTTER SECTION

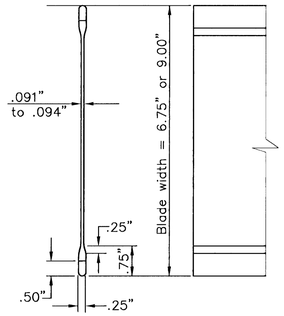

STREET NAME SIGN
BLADE DETAILS

0427

SIGN ASSEMBLY TABLE

STREET/STATION	OFFSET	SIGN	QUANTITY*
CRESTLINE/0+48.50	29.0' RT.	S.N.S.	2
CRESTLINE/0+46.50	29.0' LT.	R1-1	1