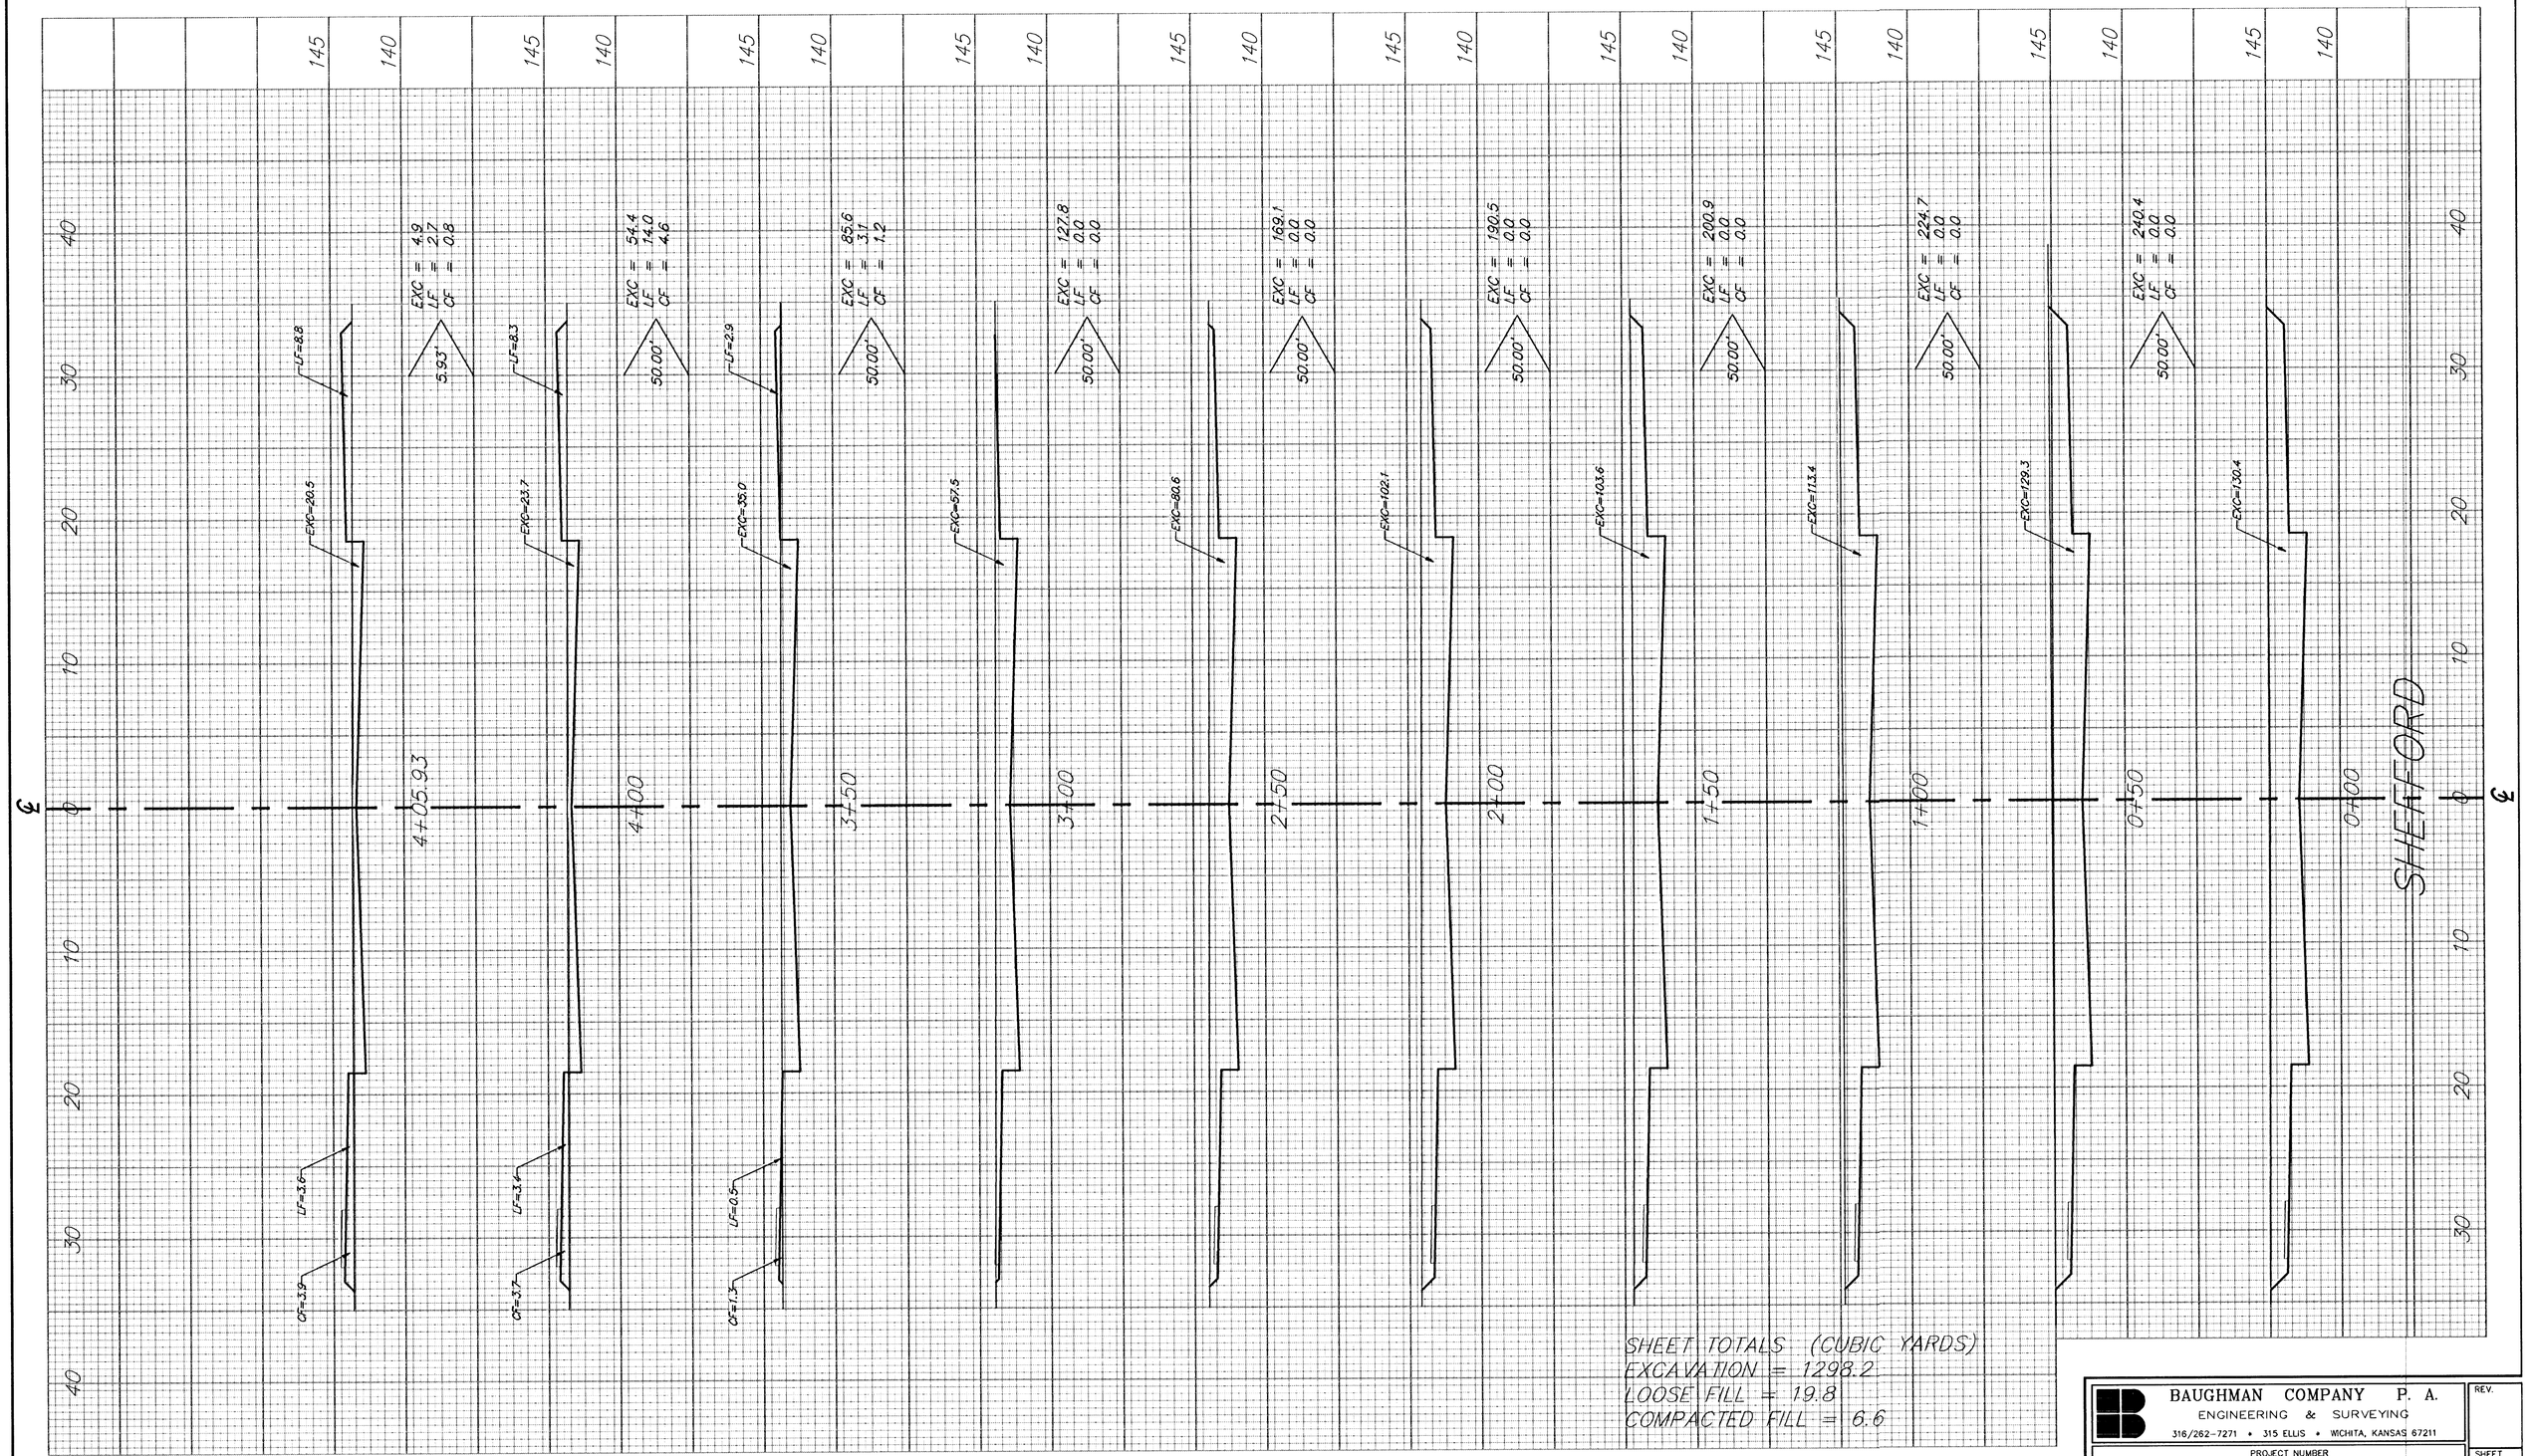


SHEET TOTALS (CUBIC YARDS)
EXCAVATION = 1298.2
LOOSE FILL = 19.8
COMPACTED FILL = 6.6

BAUGHMAN COMPANY P. A.
ENGINEERING & SURVEYING
316/262-7271 • 315 ELLIS • WICHITA, KANSAS 67211

REV.

PROJECT NUMBER
472-76-248-82726-000-000-001

SHEET 12/21