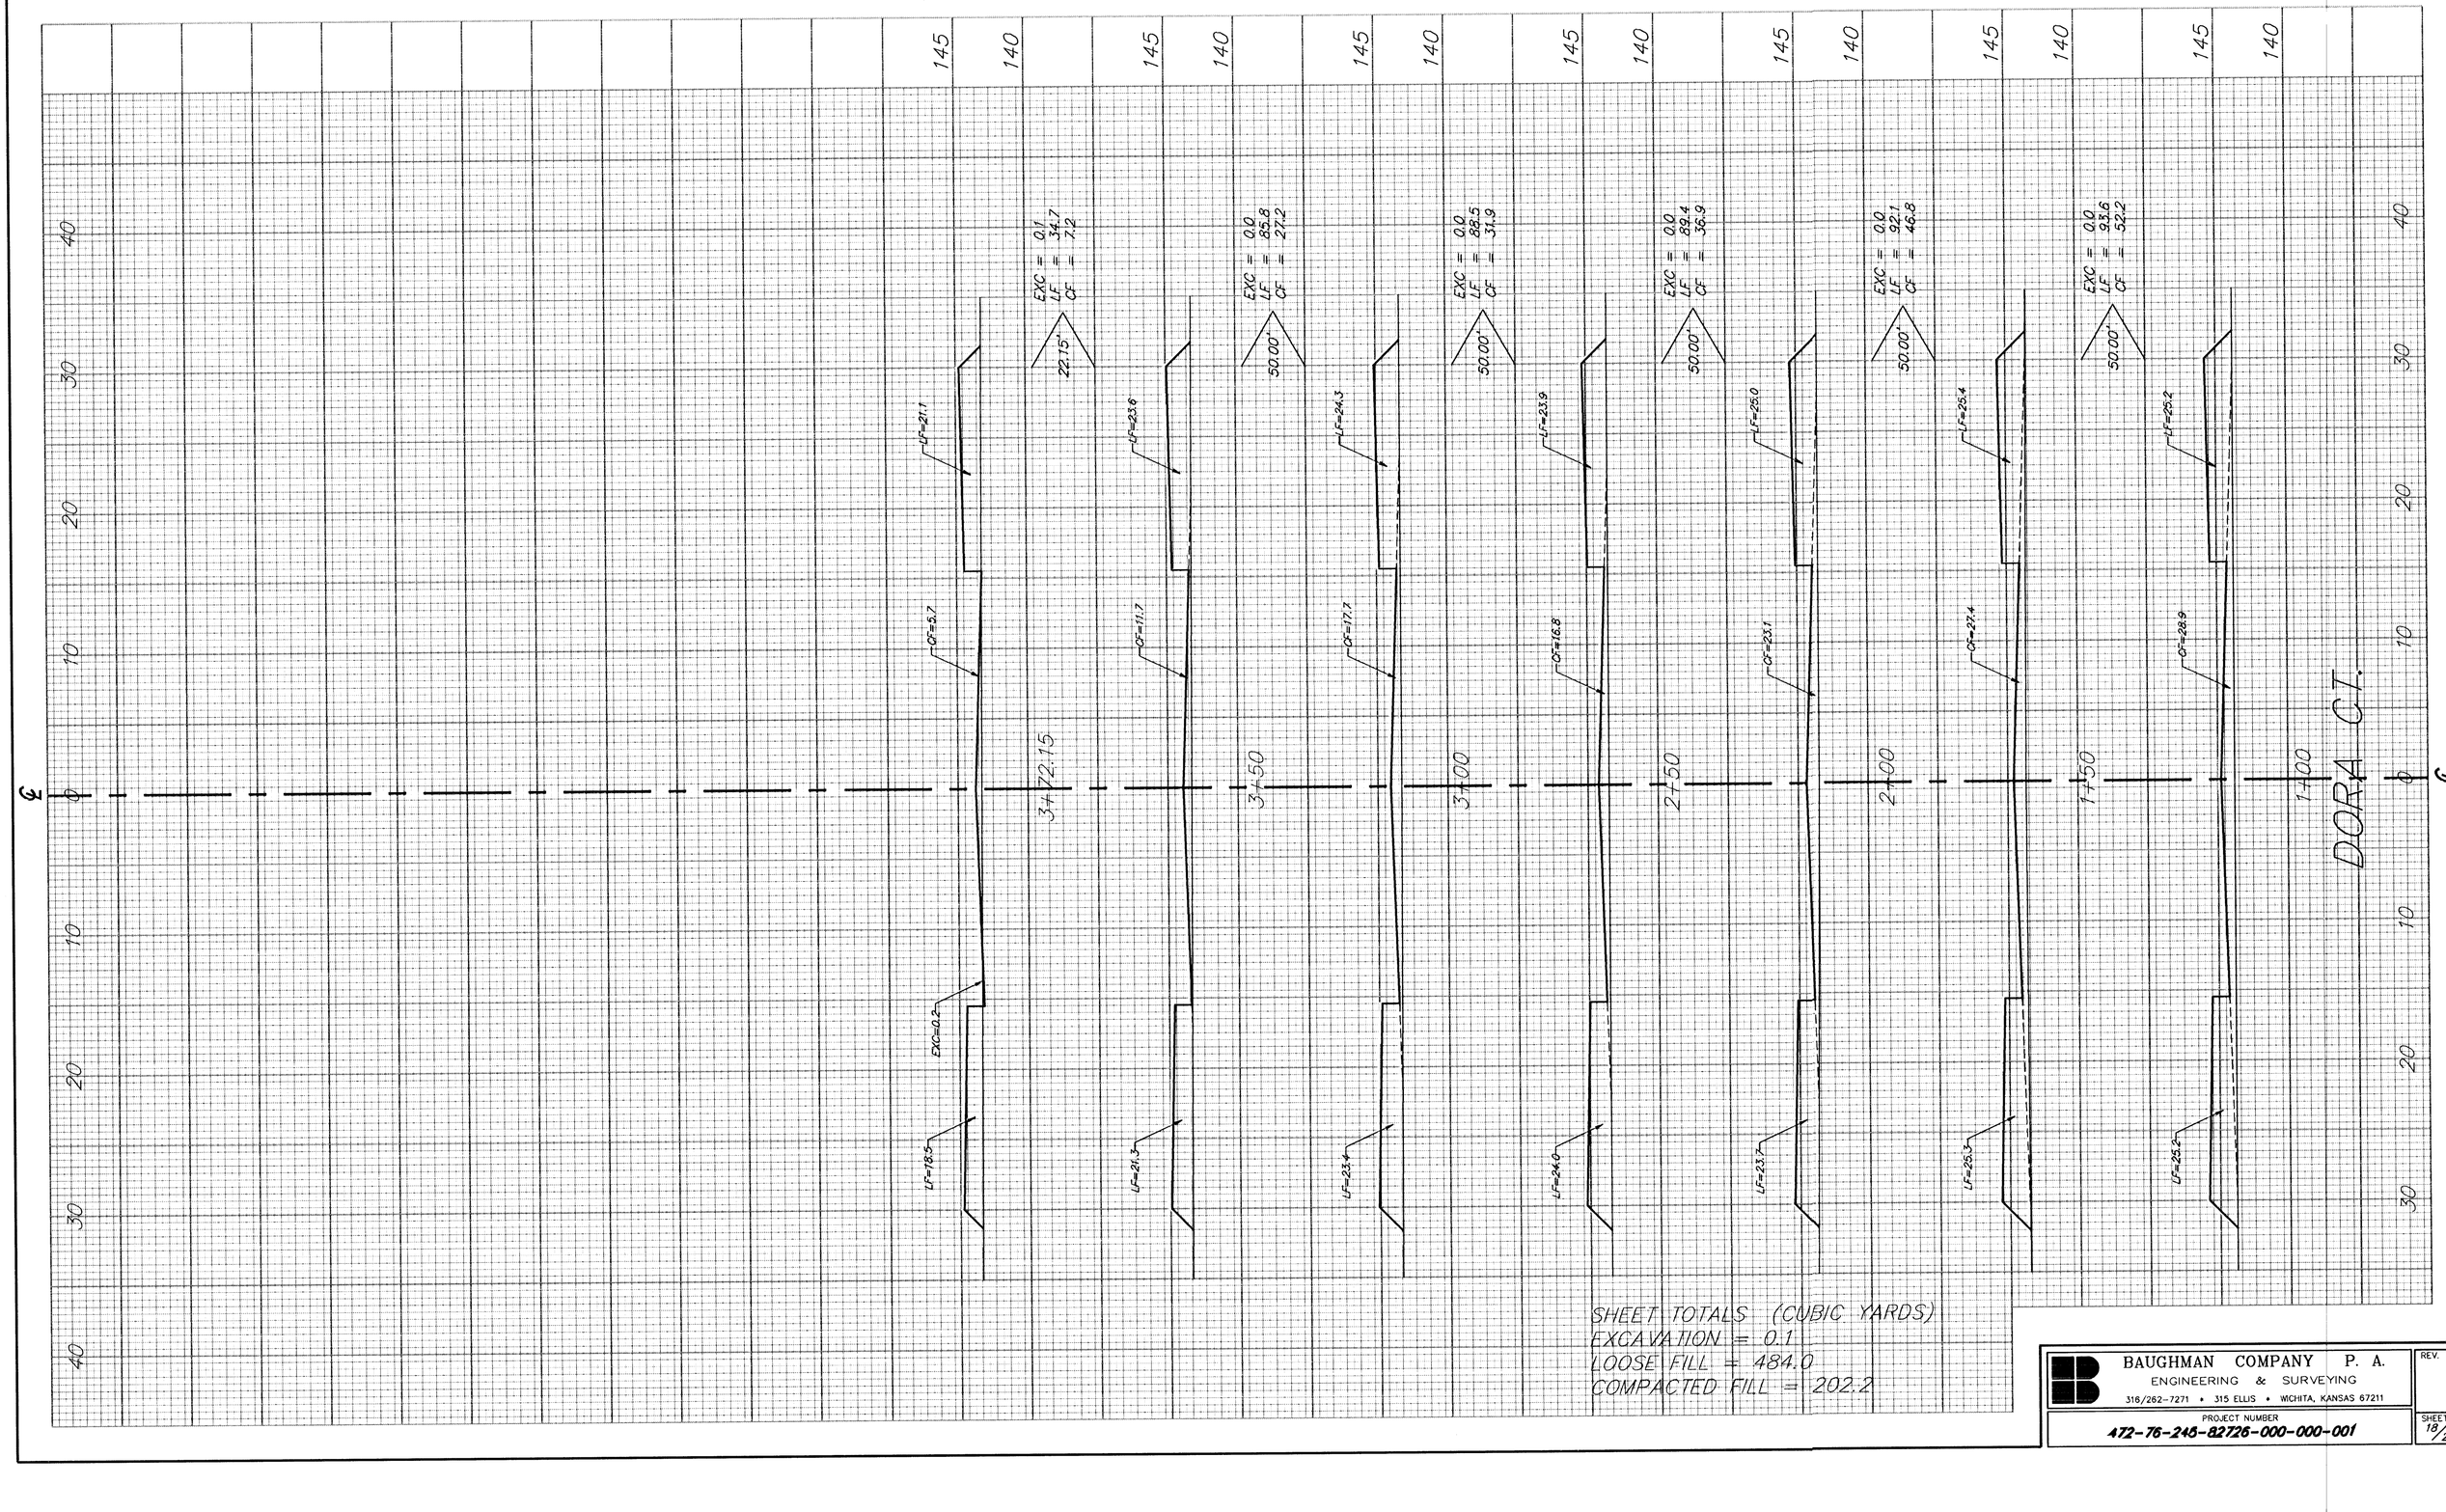


SHEET TOTALS (CUBIC YARDS)
EXCAVATION = 0.1
LOOSE FILL = 484.0
COMPACTED FILL = 202.2

BAUGHMAN COMPANY P. A.
ENGINEERING & SURVEYING
316/262-7271 • 315 ELLIS • WICHITA, KANSAS 67211

PROJECT NUMBER
472-76-245-82726-000-000-001

REV.

SHEET 18/21