

BENCHMARK:
C.O.W. benchmark, SE corner of intersection of Hydraulic & 43rd St. S. 25.5' E and 35' S of centerline.
Elev. = 84.99 City Datum

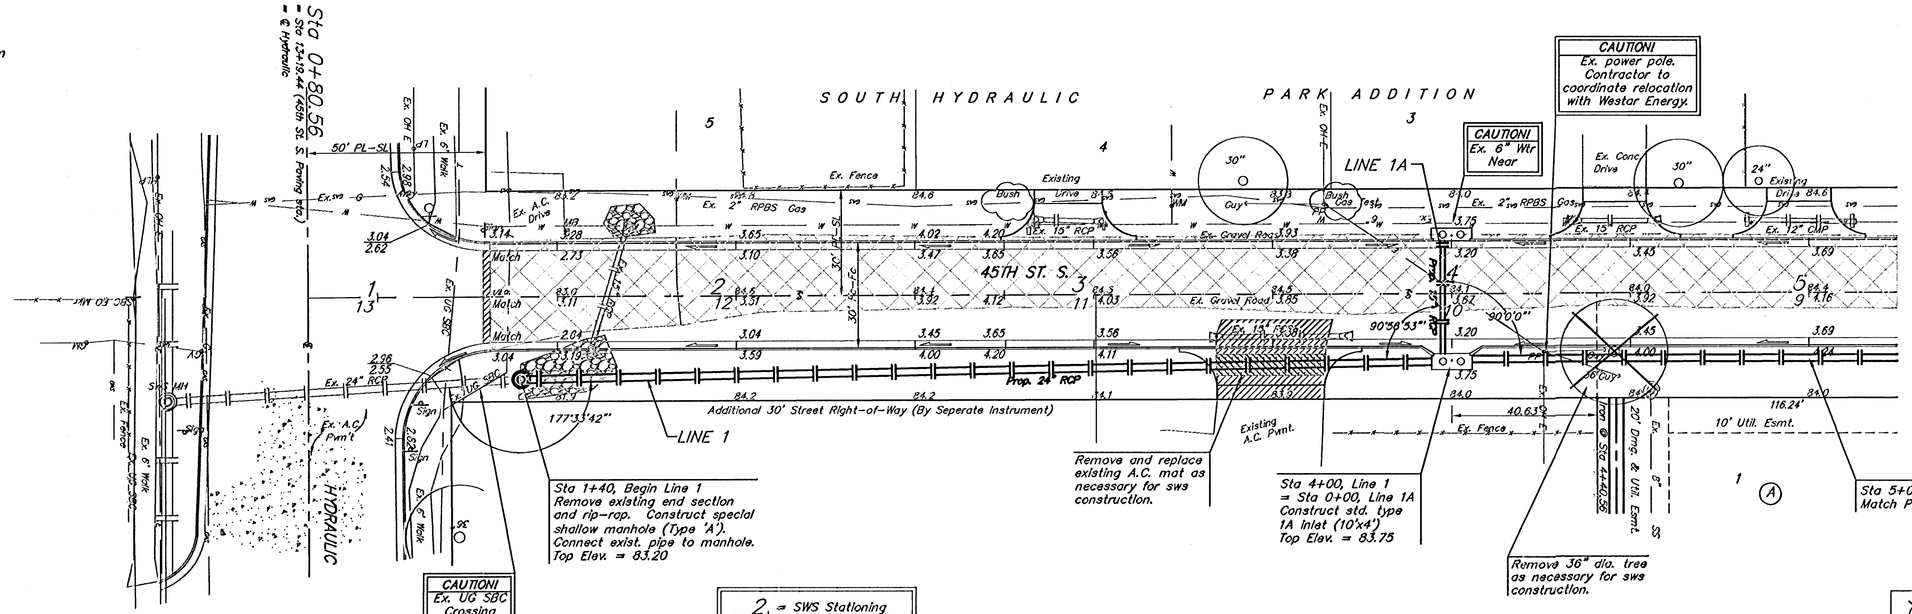

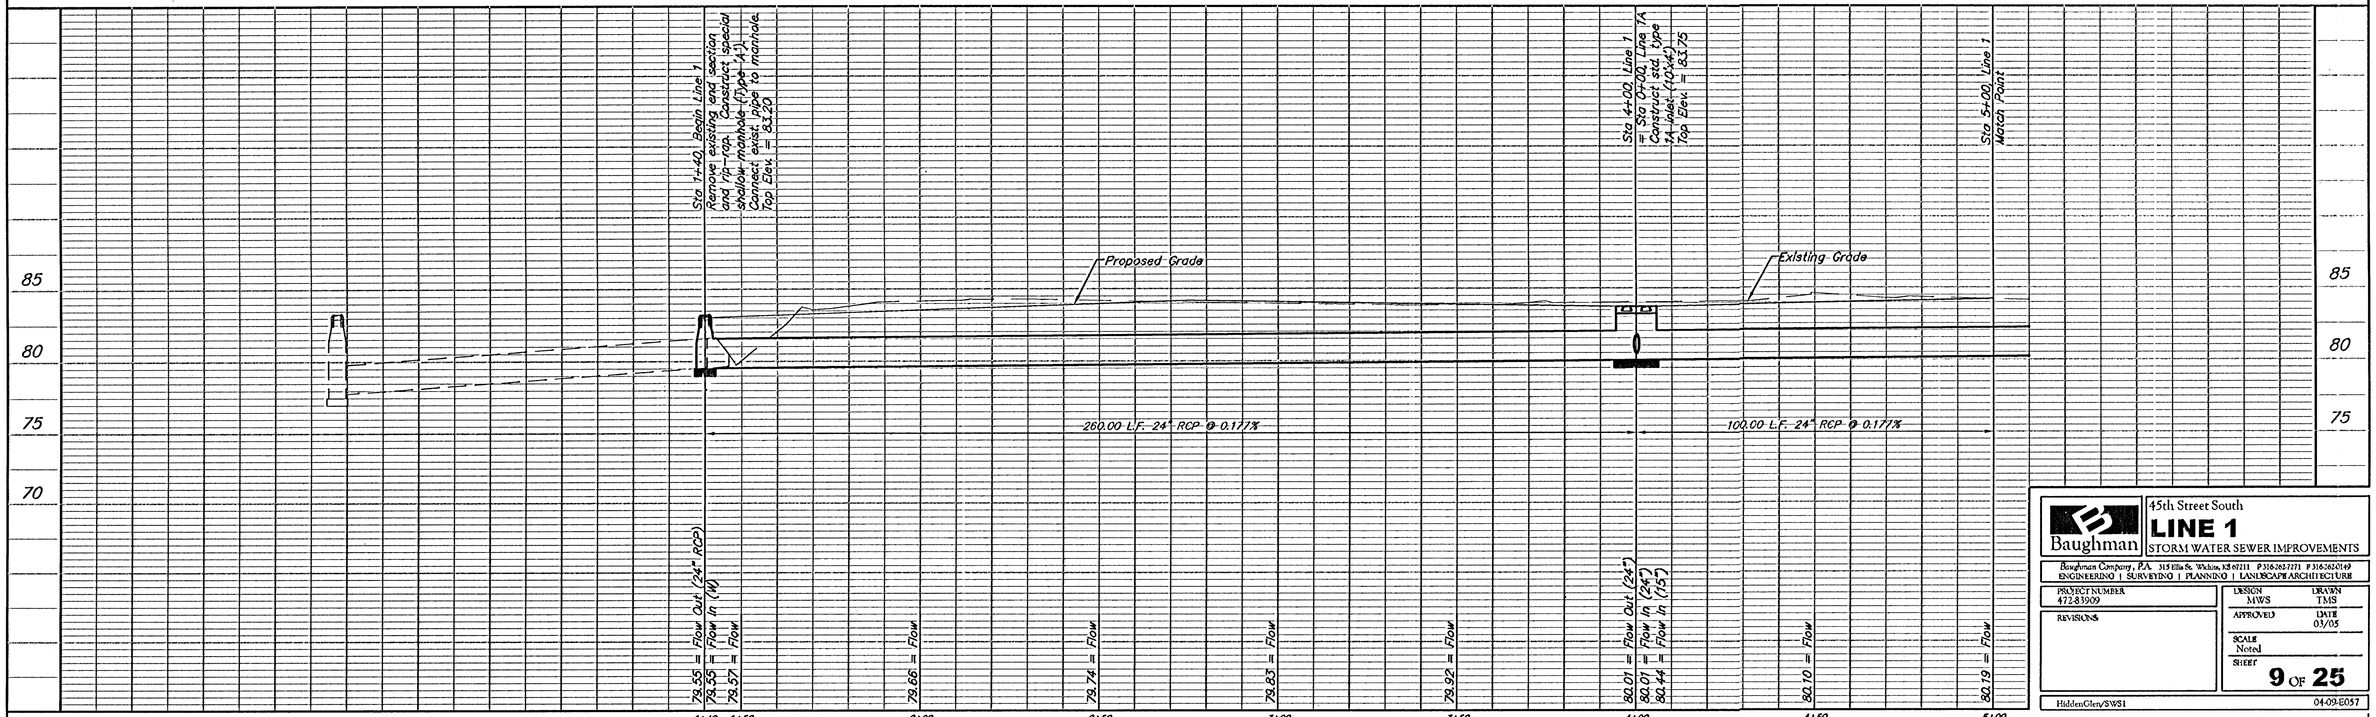

Baughman

45th Street South
LINE 1
STORM WATER SEWER IMPROVEMENTS

Baughman Company, P.A. 315 Ellis St. Wichita, KS 67211 P 316.263.7271 F 316.262.0149
ENGINEERING | SURVEYING | PLANNING | LANDSCAPE ARCHITECTURE

PROJECT NUMBER 472-83909
REVISIONS
DESIGN MWS
DRAWN TMS
APPROVED
DATE 03/05
SCALE Noted
SHEET **9** OF **25**

HiddenGlen/SWS1
04-09-E057