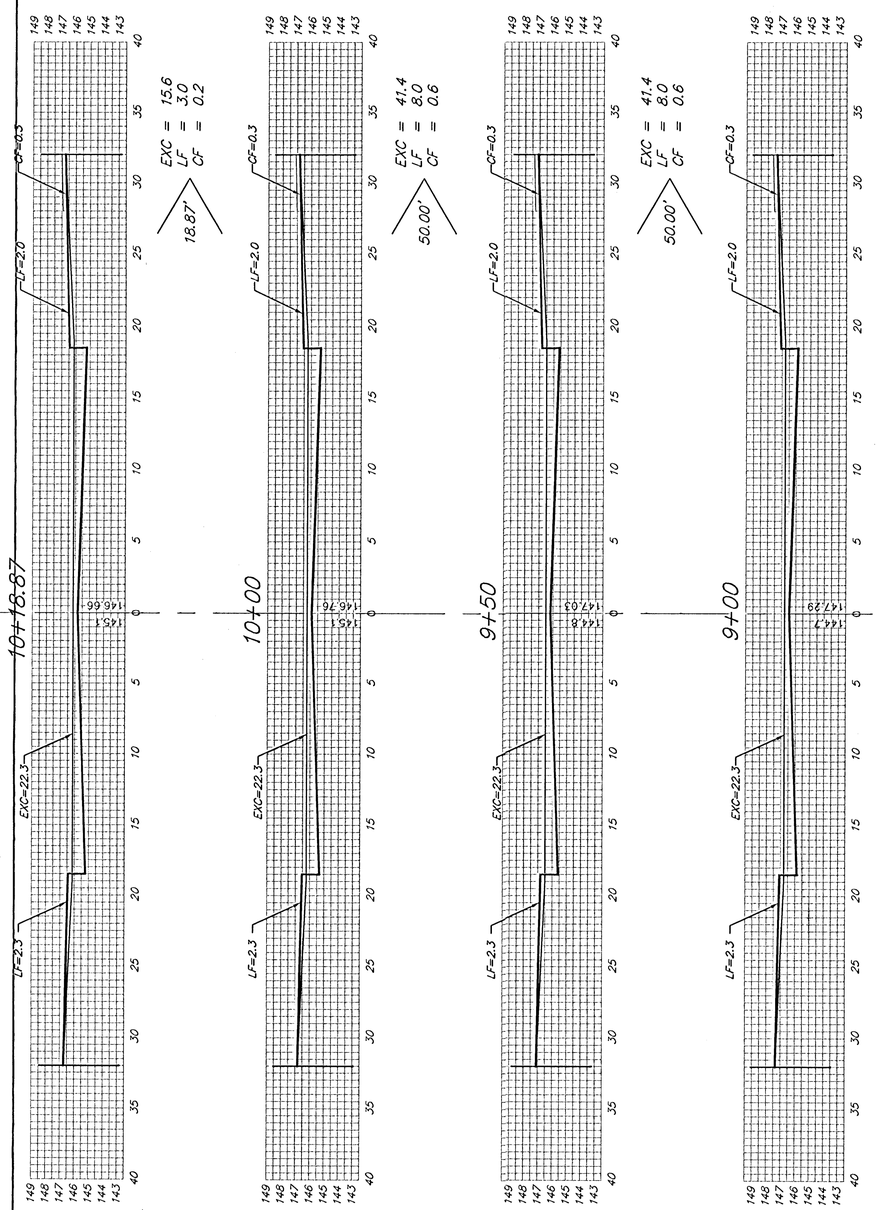


Sheet Totals:

Excavation	=	*98.4 C.Y.*
Loose Fill	=	*19.0 C.Y.*
Compacted Fill	=	*1.4 C.Y.*

BAUGHMAN COMPANY P.A.
ENGINEERING, SURVEYING, & PLANNING
316-262-7271 • 315 ELLIS • WICHITA, KANSAS 67211

PROJECT NUMBER

REV.

SHEET 35 OF 39

XST