



EXPANSION JOINT


NOTE: Extra Thickness to be Subsidiary to Price of Square Yards Pavement

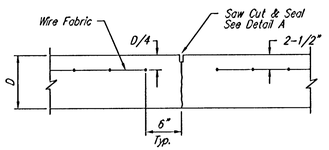


CONTRACTION JOINT DETAIL (C.J.)

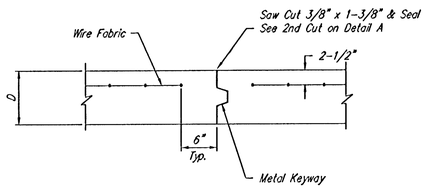


OPTIONAL CONTRACTION JOINT (CONSTRUCTION JOINT)

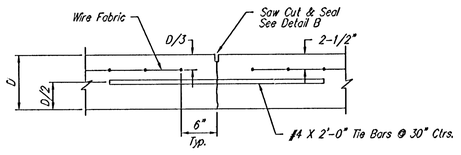


LONGITUDINAL JOINT DETAIL (L.J.)

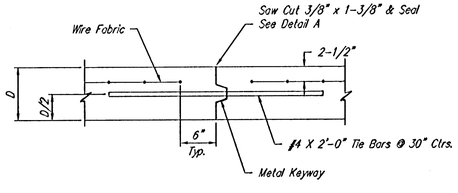


OPTIONAL LONGITUDINAL JOINT DETAIL (L.J.) (CONSTRUCTION JOINT)

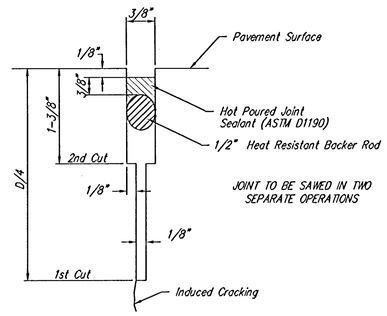

SAW JOINT DETAIL "A"

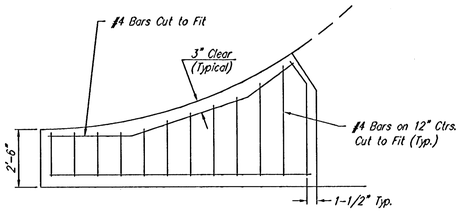


WING REINFORCING DETAIL

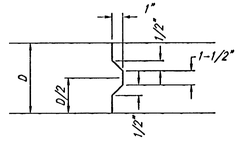


KEYWAY DETAIL

Scale: 1" = 20'

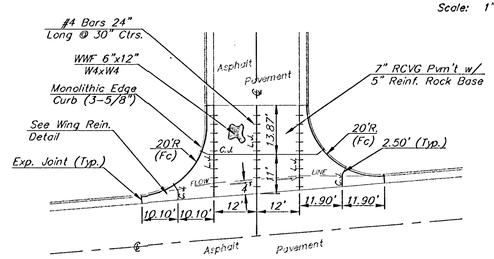

NINEIRON CT. (LOTS 12–21, BLOCK A)

Scale: 1" = 20'

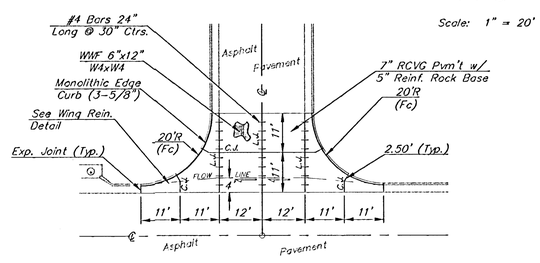

NINEIRON CT. (LOTS 1–9, BLOCK A)

VALLEY GUTTER DETAILS

NOTE: 6"x12" W4xW4 Wire Fabric Reinforcing Shall Be Placed So That The Wires With The 6" Spacing Will Run Parallel With The Longitudinal Joints.

AUBURN HILLS 12TH ADDITION - PHASE I

VALLEY GUTTER & MISCELLANEOUS DETAILS

BAUGHMAN COMPANY P.A.
ENGINEERING, SURVEYING, & PLANNING
316-262-7271 • 315 ELLIS • WICHITA, KANSAS 67211

PROJECT NUMBER	SHEET
472-83290	6 OF 30

DESIGN	DRAWN	APPROVED	DATE	SCALE
DMV	JAK			NONE

Vgdetail