F:\ENG\REECE\XS1.DWG

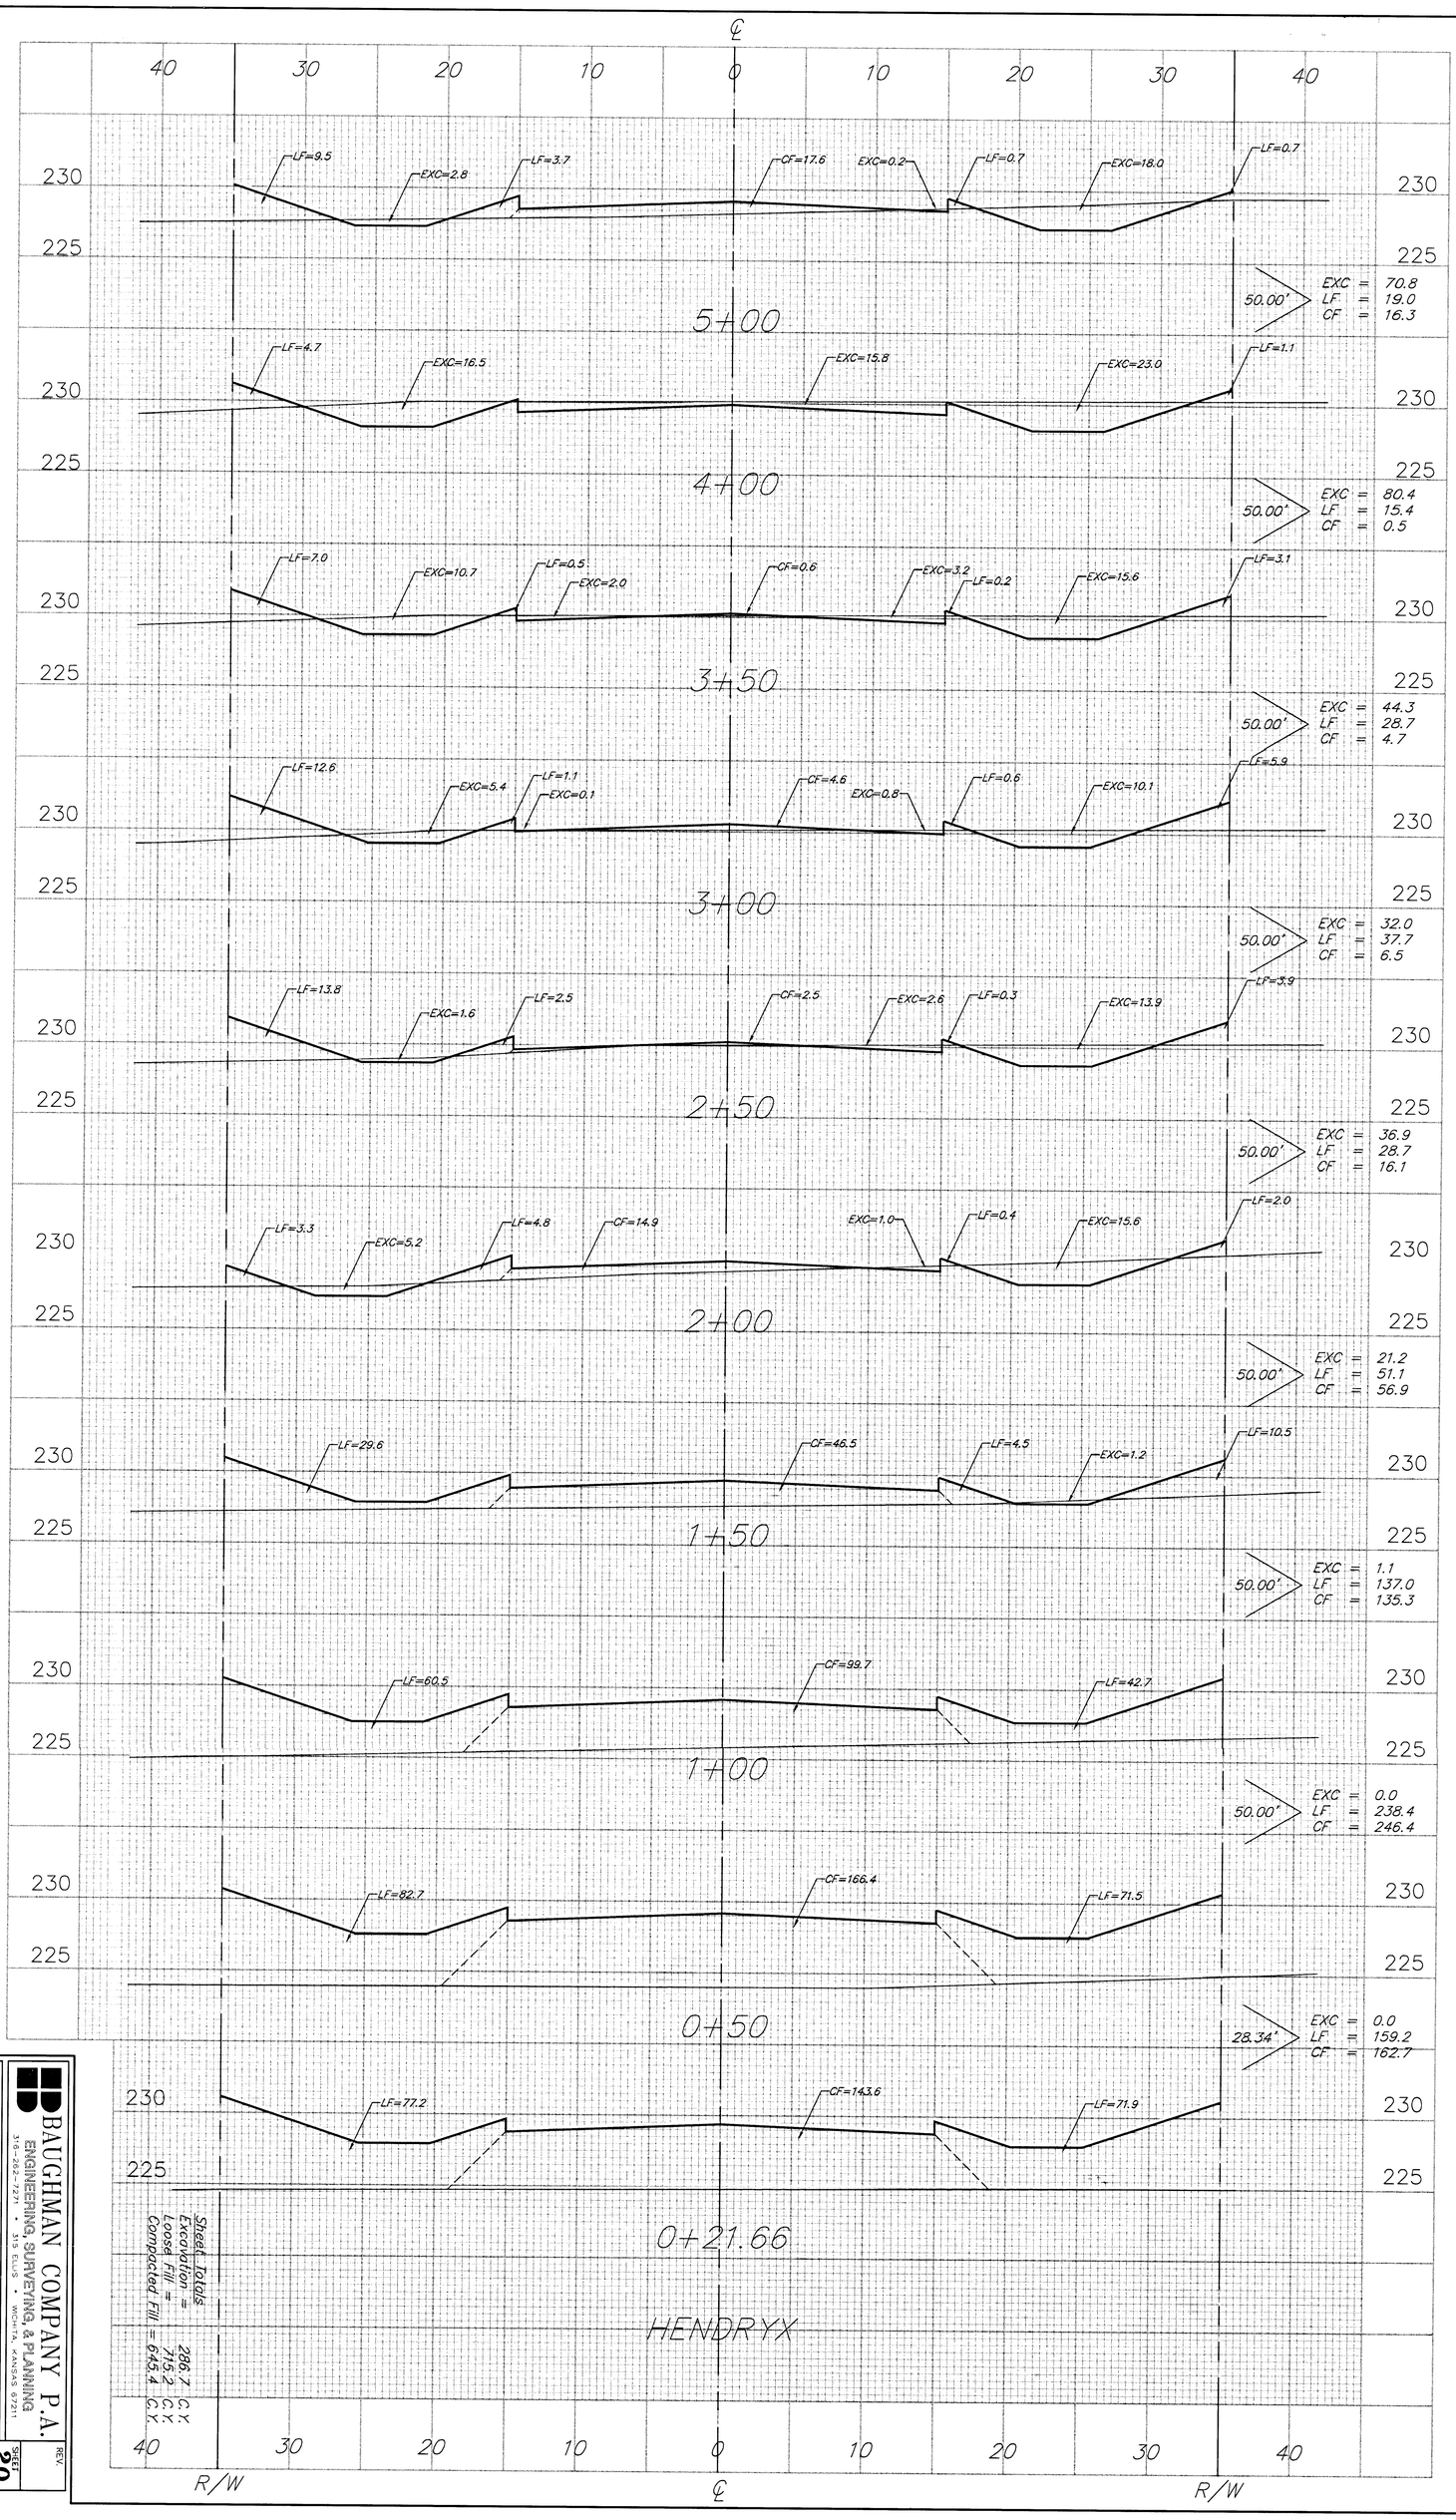

Sheet Totals
Excavation = 286.7 C.Y.
Loose Fill = 715.2 C.Y.
Compacted Fill = 645.4 C.Y.

BAUGHMAN COMPANY P.A.
ENGINEERING, SURVEYING, & PLANNING
316-262-7271 • 515 ELLIS • WICHITA, KANSAS 67211

PROJECT NUMBER
472-62929

REV

SHEET
20
OF
37

XS1