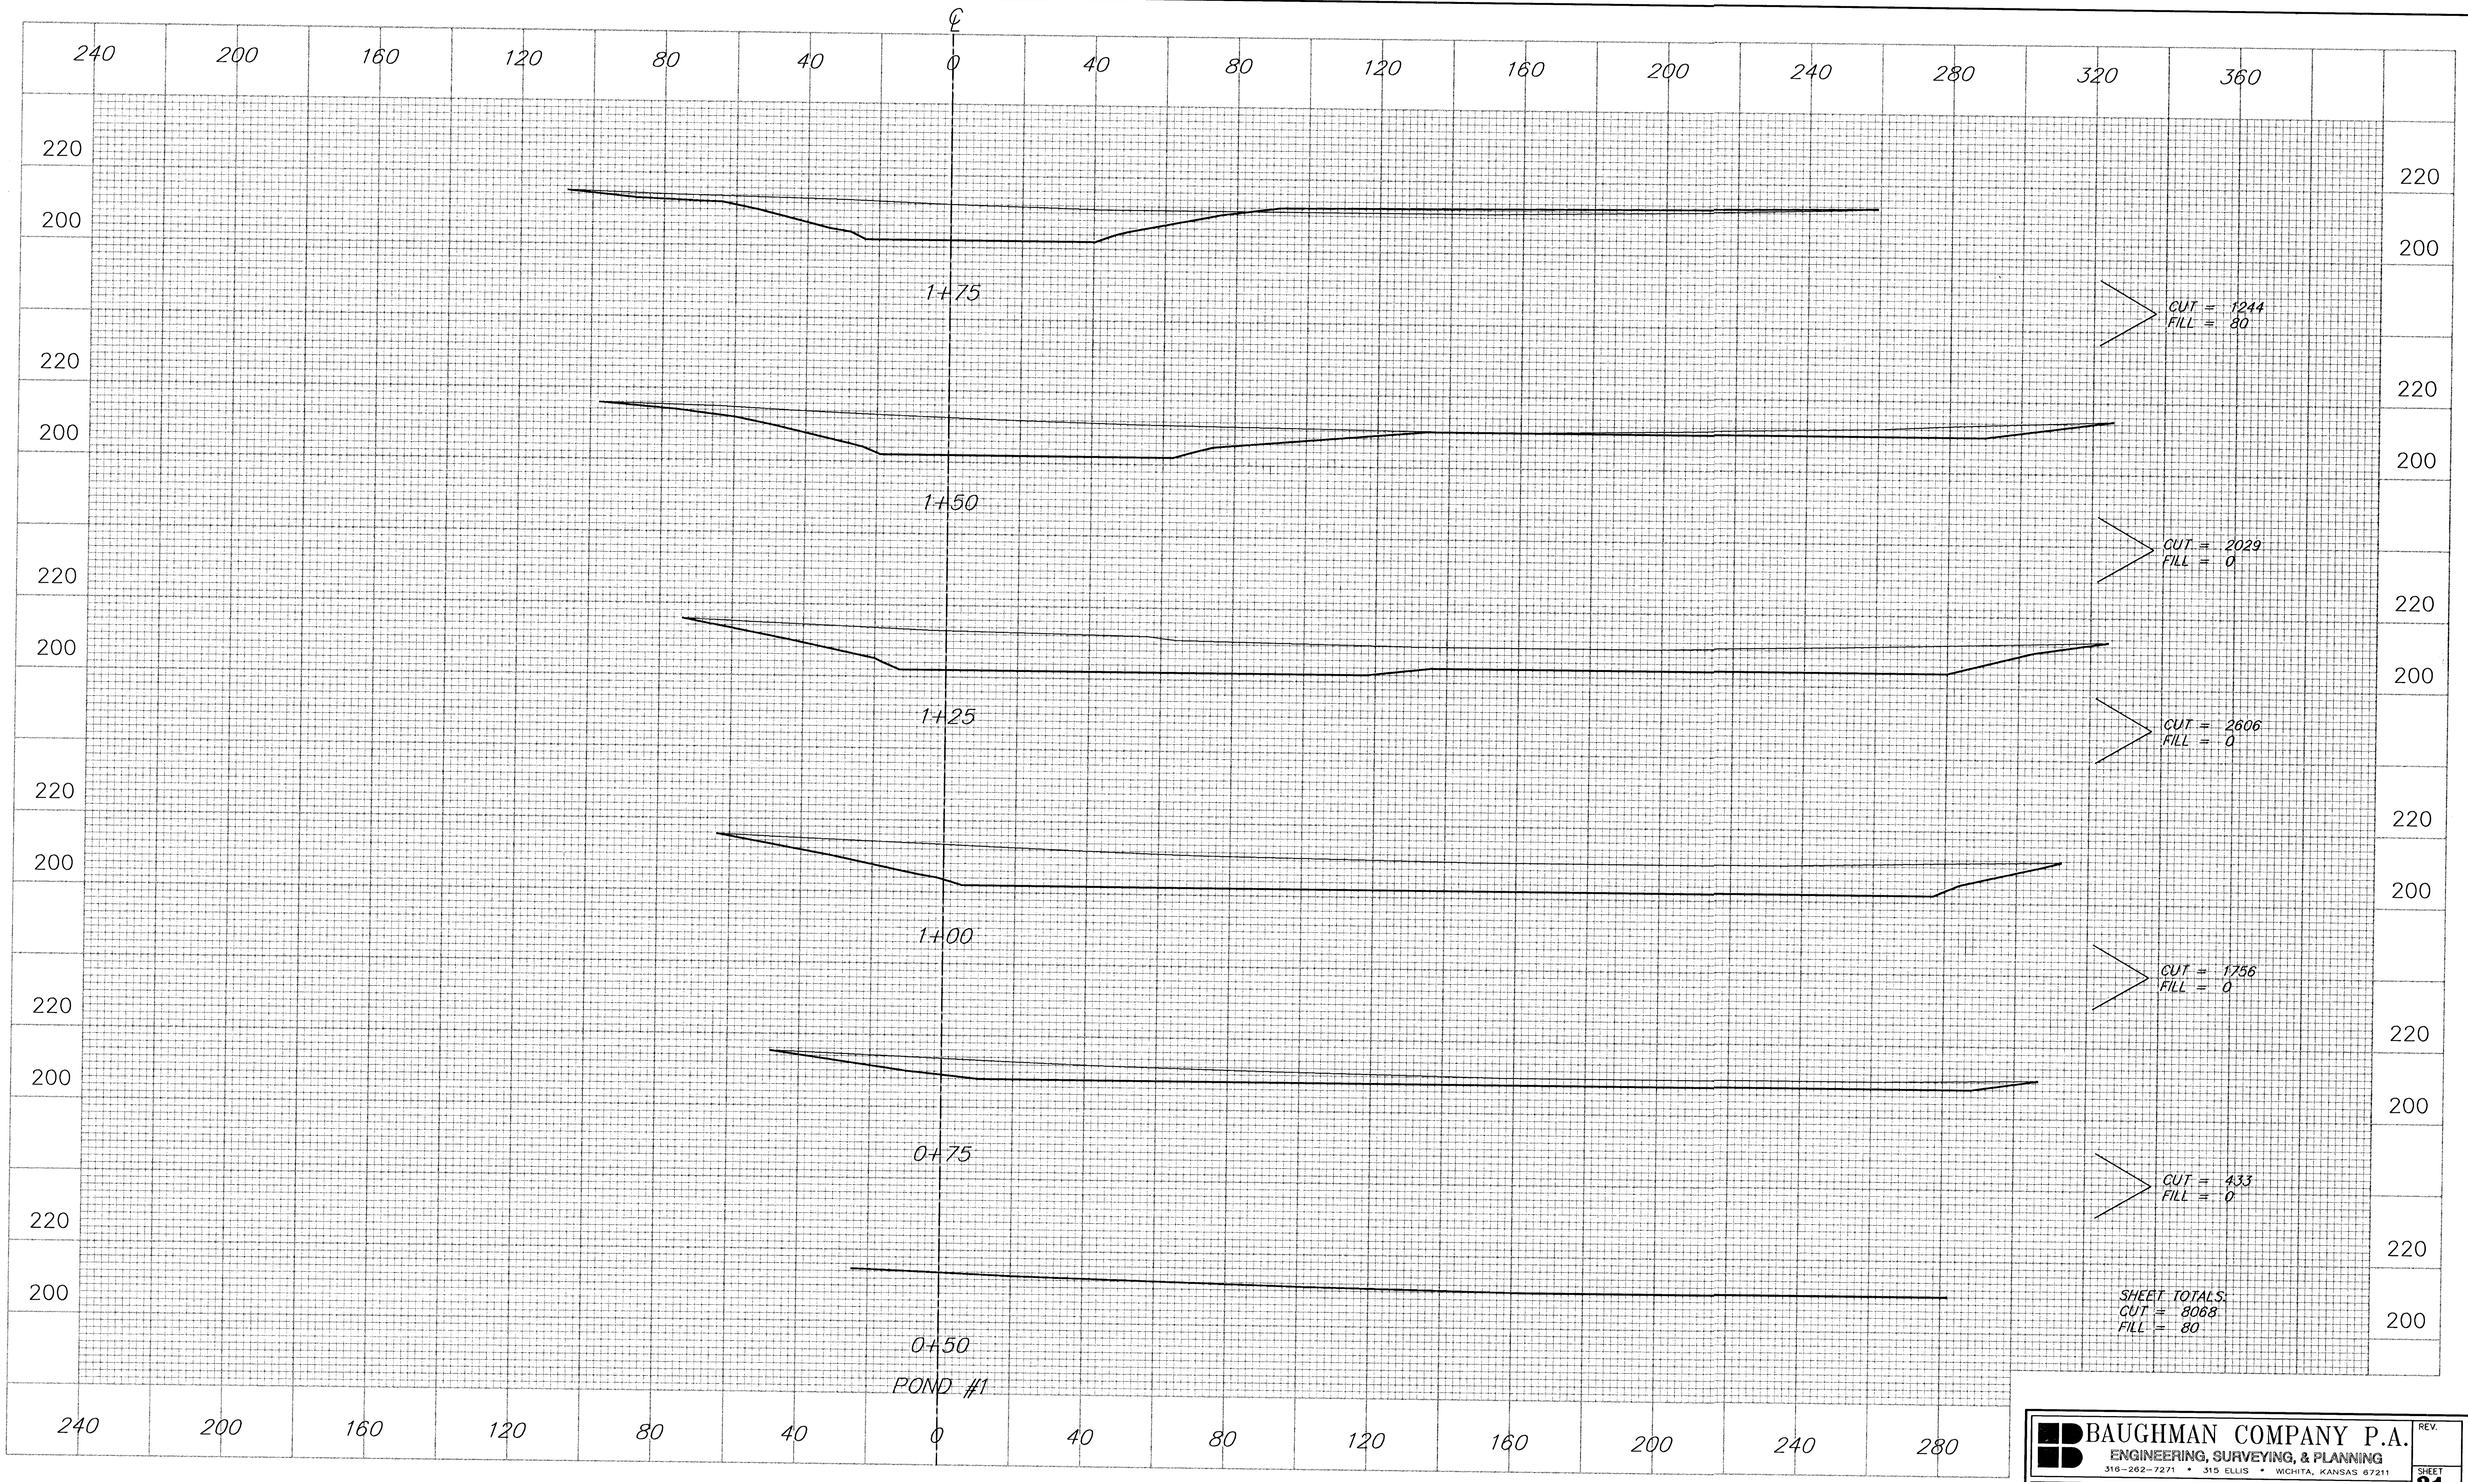

BAUGHMAN COMPANY P.A.
ENGINEERING, SURVEYING, & PLANNING
316-262-7271 • 315 ELLIS • WICHITA, KANSAS 67211

REV.

PROJECT NUMBER
472-82929

SHEET 31r
OF 37

XS12

F:\ENG\VEECE\VS12.DWG