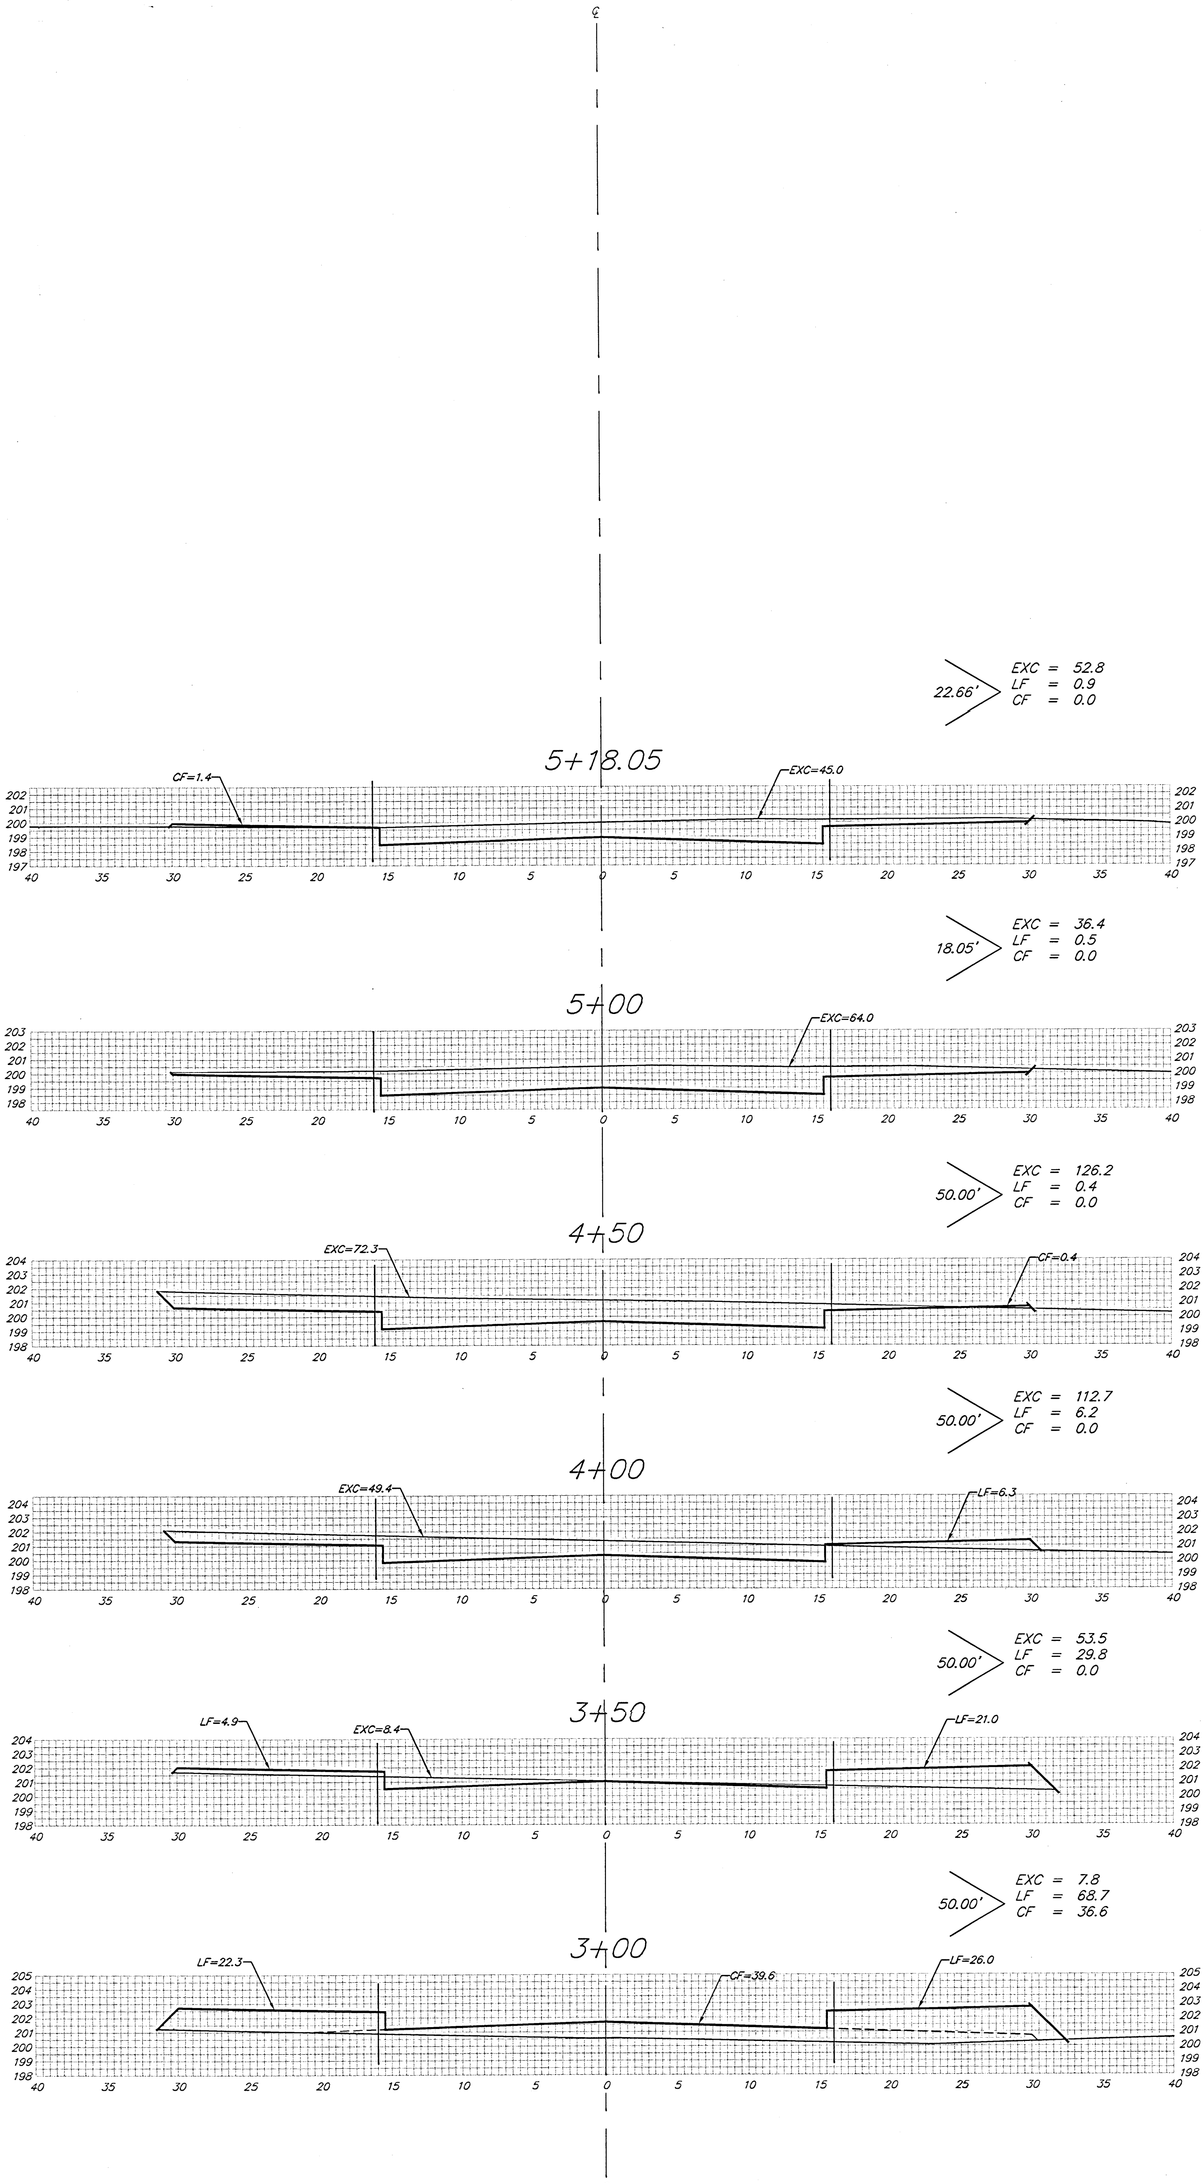


SANDWEDGE CIR.

Sheet Totals:

Excavation	=	389.4 C.Y.
Loose Fill	=	106.5 C.Y.
Compacted Fill	=	36.6 C.Y.

BAUGHMAN COMPANY P.A.
ENGINEERING, SURVEYING & PLANNING
316-262-2691 • 255 SLOAN • WICHITA, KANSAS 67

PROJECT NUMBER
472-83403

SHEET
15
OF
17

REV.

XS1