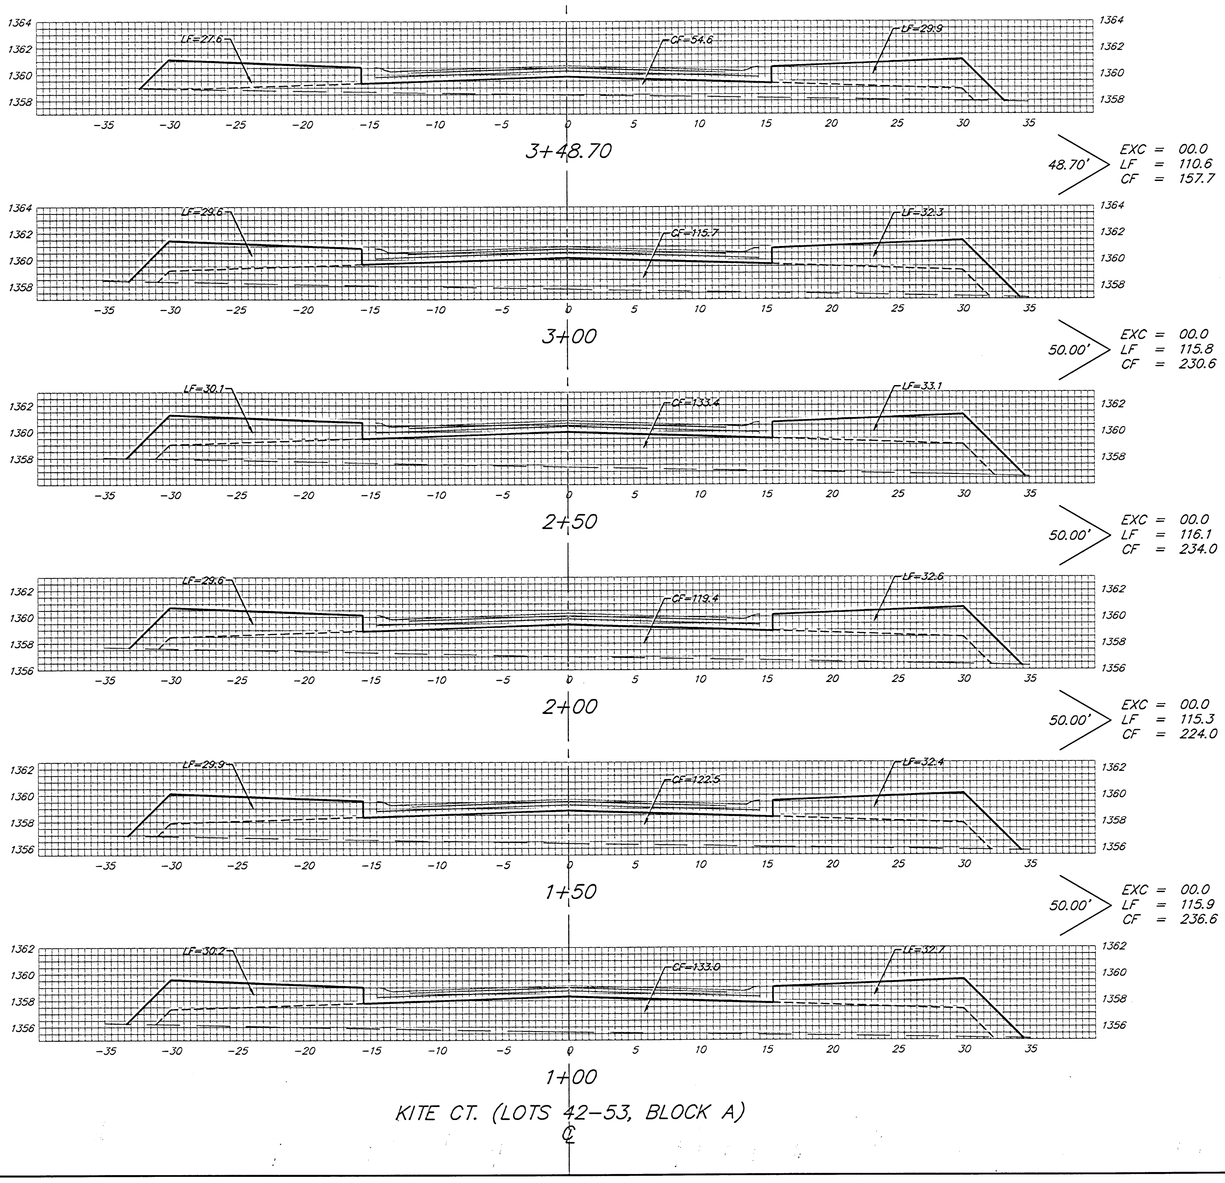


Sheet Totals:

Excavation = 0.0 C.Y.
Loose Fill = 573.7 C.Y.
Compacted Fill = 1,082.9 C.Y.

Baughman

Baughman Company, P.A. 315 Elm St. Wichita, KS 67211 P 316.262.2221 F 316.262.0149
ENGINEERING | SURVEYING | PLANNING | LANDSCAPE ARCHITECTURE

PROJECT NUMBER
41248.64

FileonFile\Plat\PLAT01S10

SHEET
41 OF 44

05108376