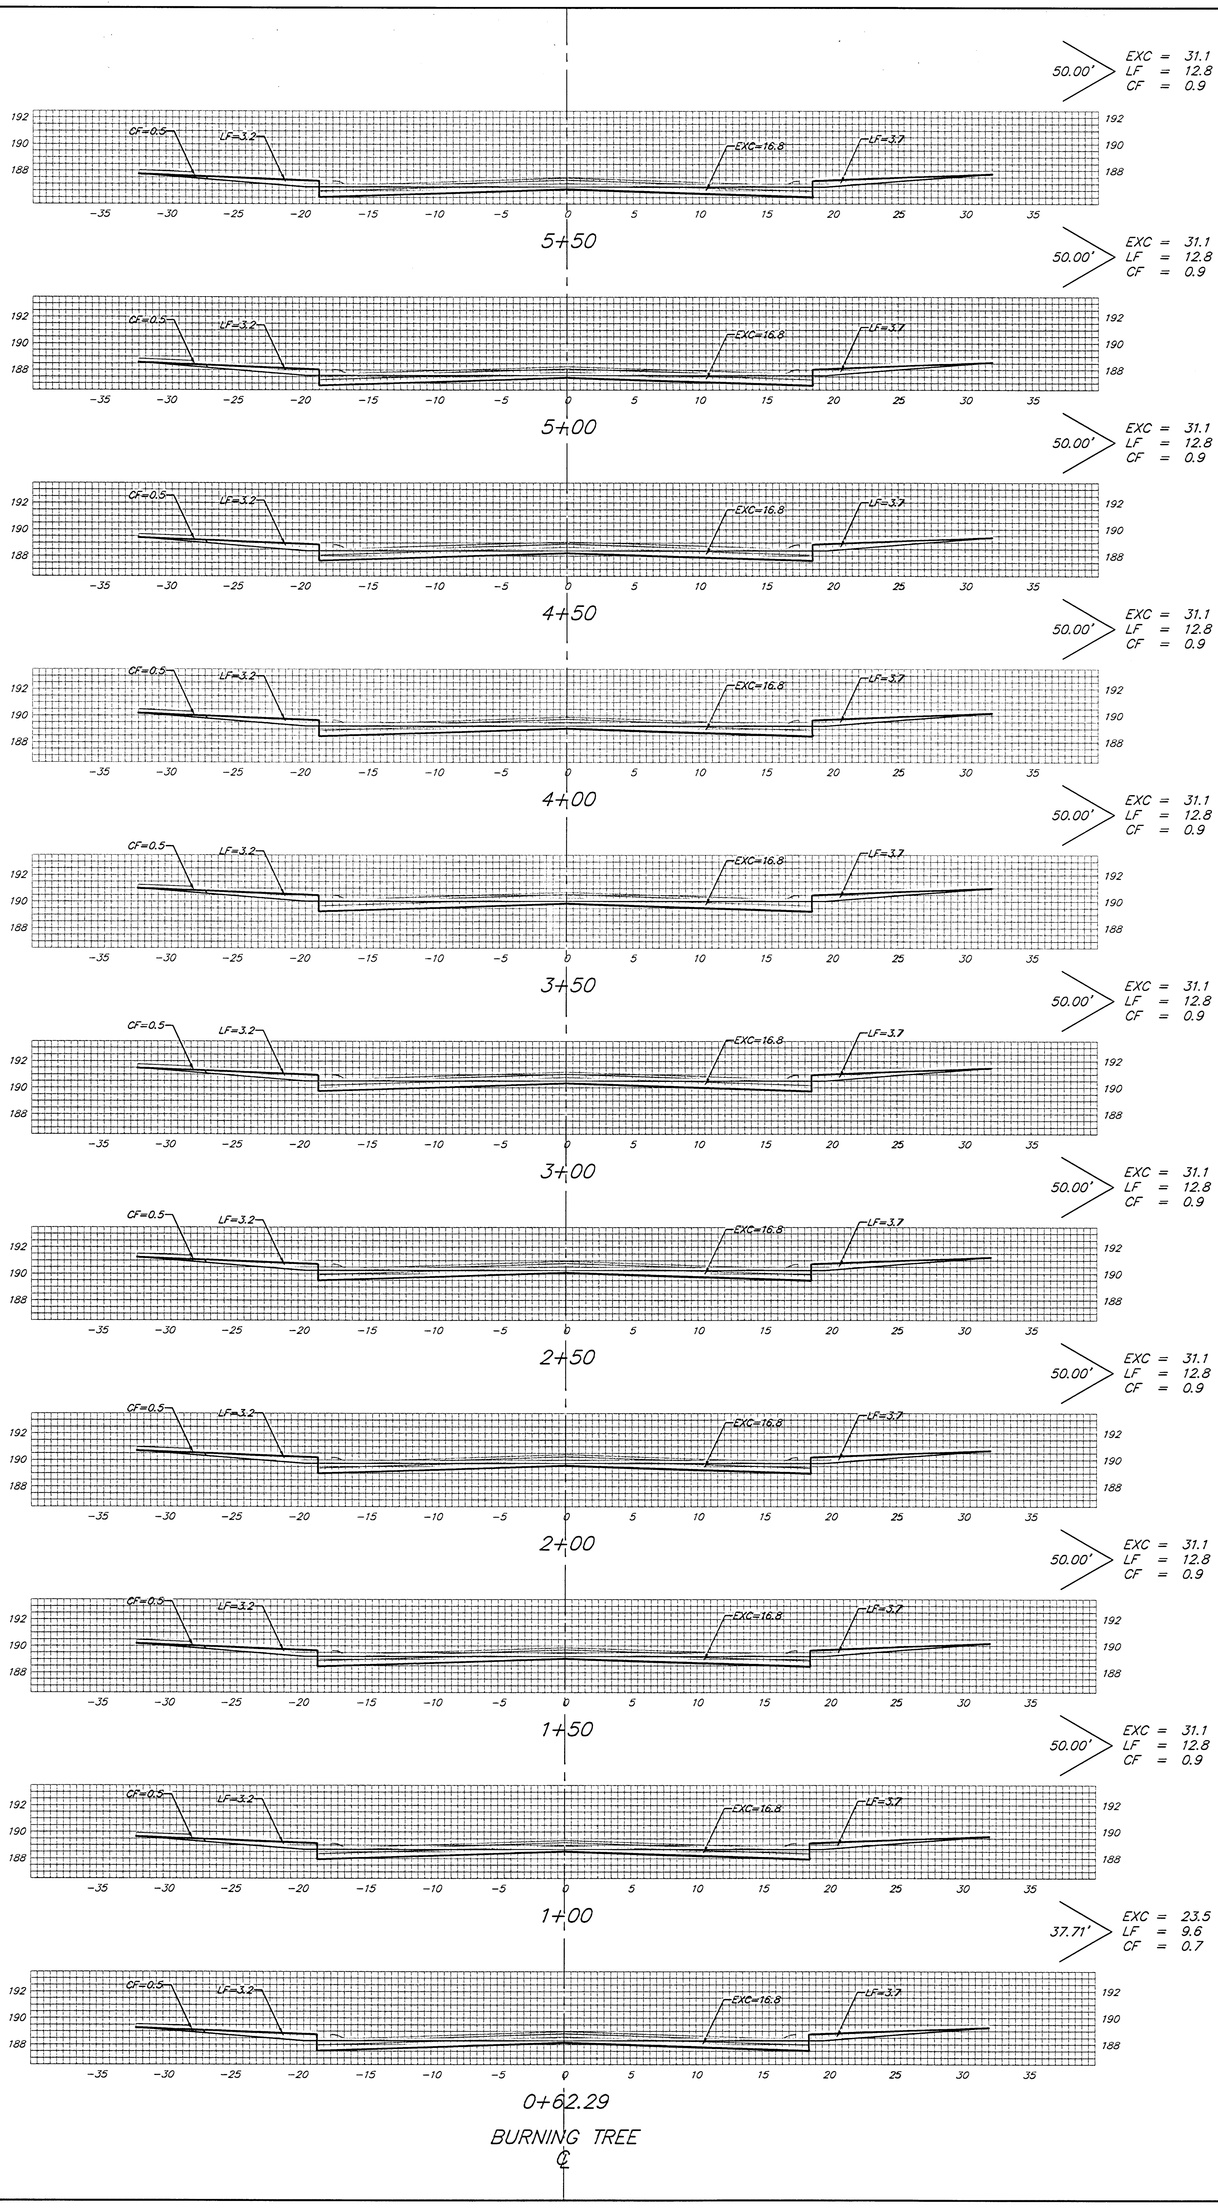


Sheet Totals:

Excavation	=	*334.5 C.Y.*
Loose Fill	=	*137.6 C.Y.*
Compacted Fill	=	*9.7 C.Y.*

Baughman

Baughman Company, P.A. 315 Ellis St. Wichita, KS 67211 P 316.262.2721 F 316.262.6619
ENGINEERING | SURVEYING | PLANNING | LANDSCAPE ARCHITECTURE
PASSION. PARTNERSHIP. PEOPLE.
KS# 1243 NE# 31974

K:\sg\Section\Sheet\0504

0504E211