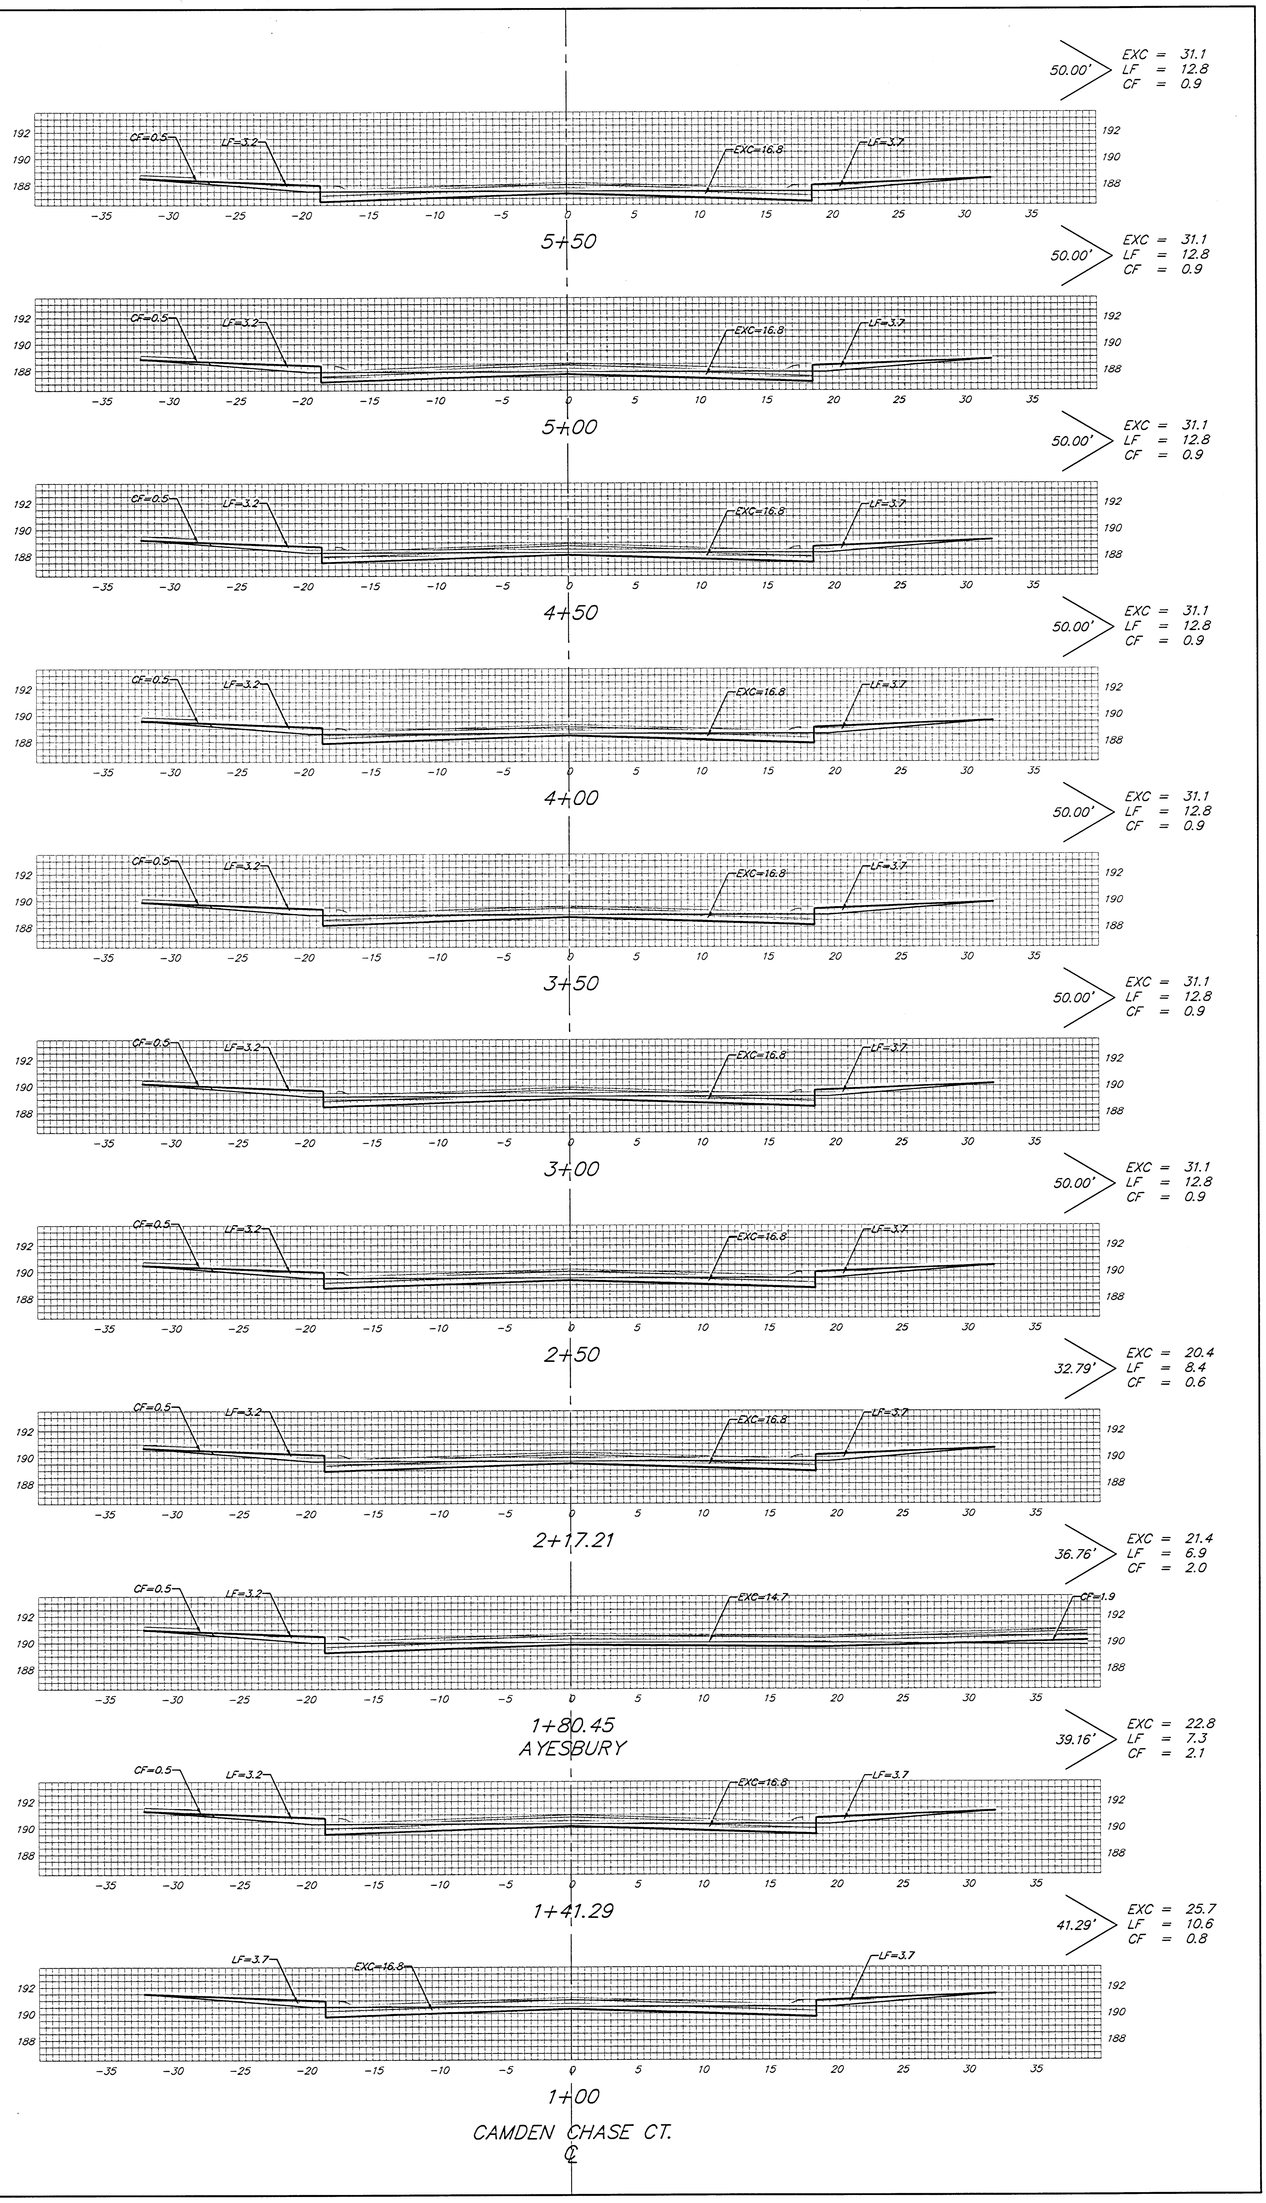


Sheet Totals:

Excavation = 308.0 C.Y.
Loose Fill = 122.8 C.Y.
Compacted Fill = 11.8 C.Y.

Baughman

Baughman Company, P.A. 315 Ellis St. Wichita, KS 67211 P 316.262.2211 F 316.262.0149
ENGINEERING | SURVEYING | PLANNING | LANDSCAPE ARCHITECTURE

PROJECT NUMBER
412-83974

SHEET
39 OF 44

05-04-E231

K:\cad\north\sht\Sheet1.DGN