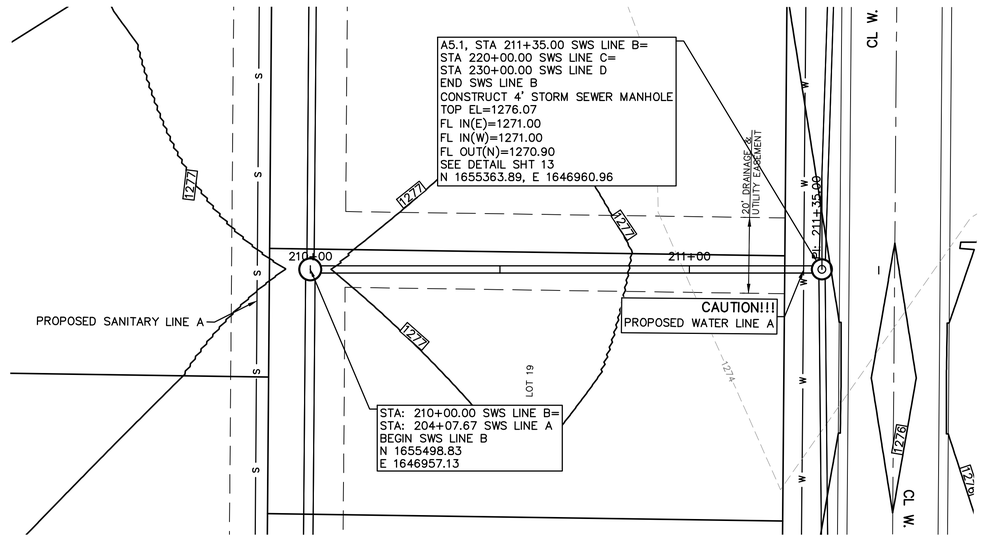

STORM WATER SEWER LINE B

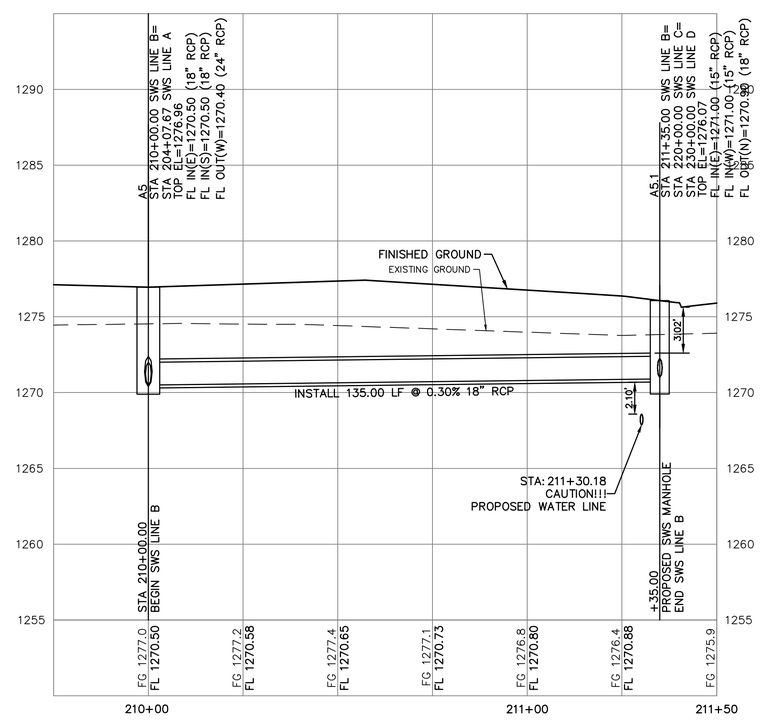

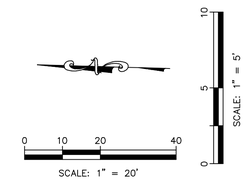

REV	DATE	DESCRIPTION	DSN	DWN	CHK
2	06/07/23	ADDENDUM UPDATE	LDO	CS	
1	05/16/23	ADDENDUM NO. 1	LDO	JML	
0	03/21/23	INITIAL RELEASE	SRB	CC	

LEON D. OSBOURN
LICENSED
9772
6-7-23
KANSAS
PROFESSIONAL ENGINEER

LEON D. OSBOURN
ENGINEER
KS # 9772

200 N. EMPORIA, SUITE 100
WICHITA, KANSAS 67202
PH: (316) 440-4304
wichita@kveng.com | www.kveng.com
KAW VALLEY ENGINEERING

KAW VALLEY ENGINEERING, INC. IS AUTHORIZED TO OFFER ENGINEERING SERVICES BY KANSAS STATE CERTIFICATE OF AUTHORIZATION # E-113. EXPIRES 12/31/24

SYCAMORE POND ADDITION
W 50TH STREET S & SYCAMORE AVE
WICHITA, KANSAS

PHASE 3-STORM SEWER IMPROVEMENTS
LINE B - PLAN AND PROFILE

PROJ. NO.	G22_2295
DESIGNER	SRB
DRAWN BY	CC
CFN	2295DPP
SHEET	5
REV	2

THIS DRAWING SHALL NOT BE UTILIZED BY ANY PERSON, FIRM, OR CORPORATION IN WHOLE OR IN PART WITHOUT THE SPECIFIC PERMISSION OF KAW VALLEY ENGINEERING, INC.