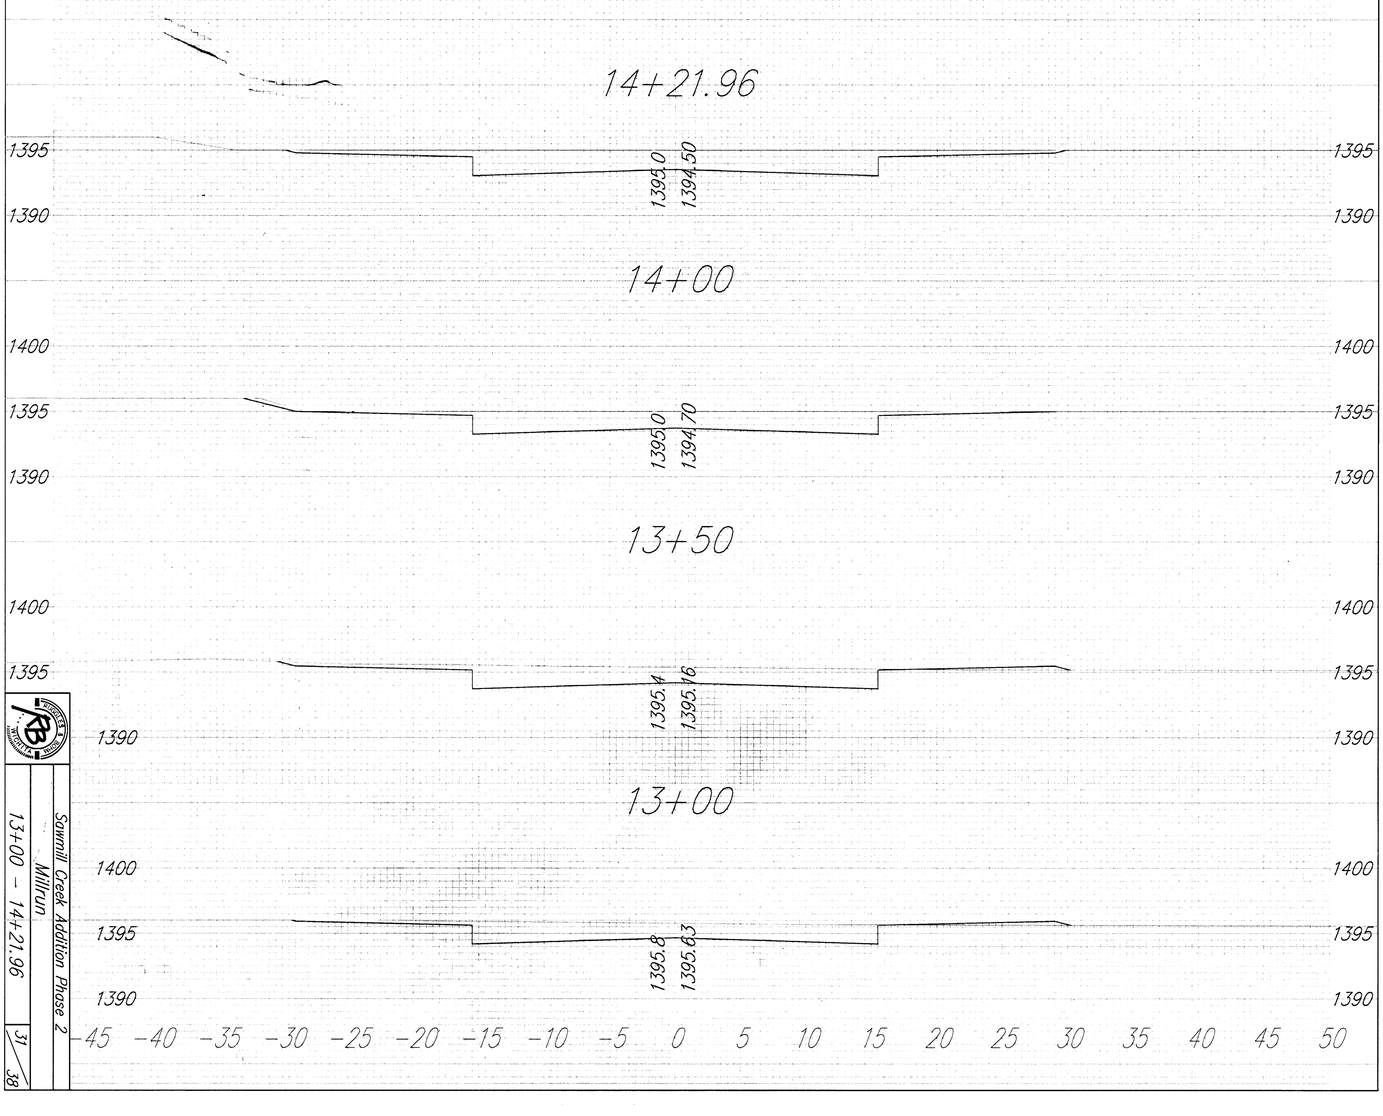


Sawmill Creek Addition Phase 2
Millrun
13+00 – 14+21.96
31
38