
BENCHMARK:
City of Wichita benchmark at the SE corner of intersection of 135th Street West and 13th Street North.
Elev. = 167.83 (City Datum)

Brass Benchmark Disc
Adjacent to Fire Hydrant at E. End of E. Curb Return of Ponderosa & Ponderosa Ct.
Elev. = 170.96 (City Datum)

Scale: 1" = 20'
• = Iron

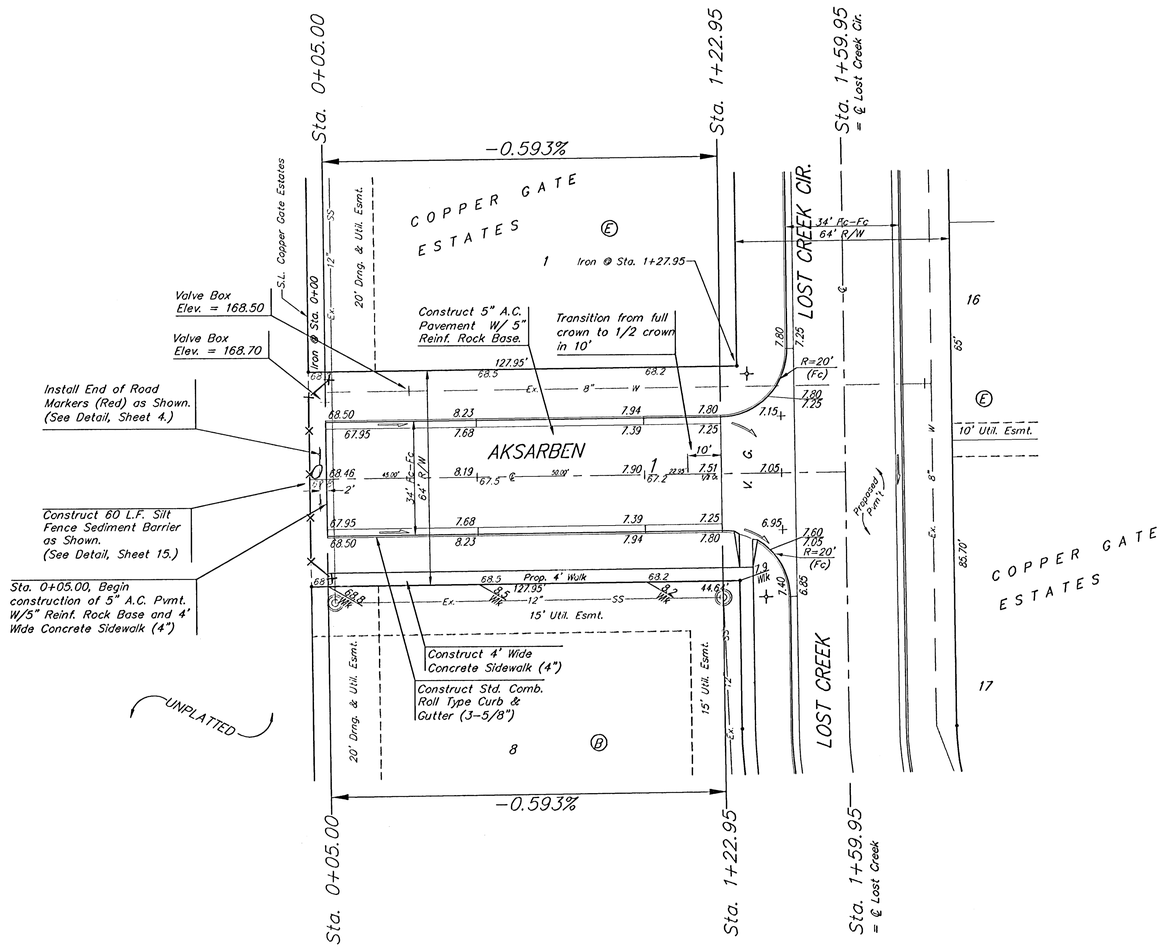

NOTE: ROLL TYPE CURB & GUTTER TO BE CONSTRUCTED ON THE PAVEMENT SHOWN ON THIS SHEET. TOP OF CURB ELEVATIONS ARE GIVEN FOR FULL HEIGHT CURB.

Baughman

Copper Gate Estates - Phase III
AKSARBEN
STA. 0+05.00 TO STA. 1+59.95

Baughman Company, P.A. 315 Elle St. Wichita, KS 67211 P 316.262.2221 F 316.262.0149
ENGINEERING | SURVEYING | PLANNING | LANDSCAPE ARCHITECTURE

PROJECT NUMBER 472.83671
REVISIONS
DESIGN NBW
DRAWN TMS
APPROVED
DATE 4/13/05
SCALE Noted
SHEET **14** OF **30**

CopperGate\Phase 3\Str9.dwg
04-06-E956