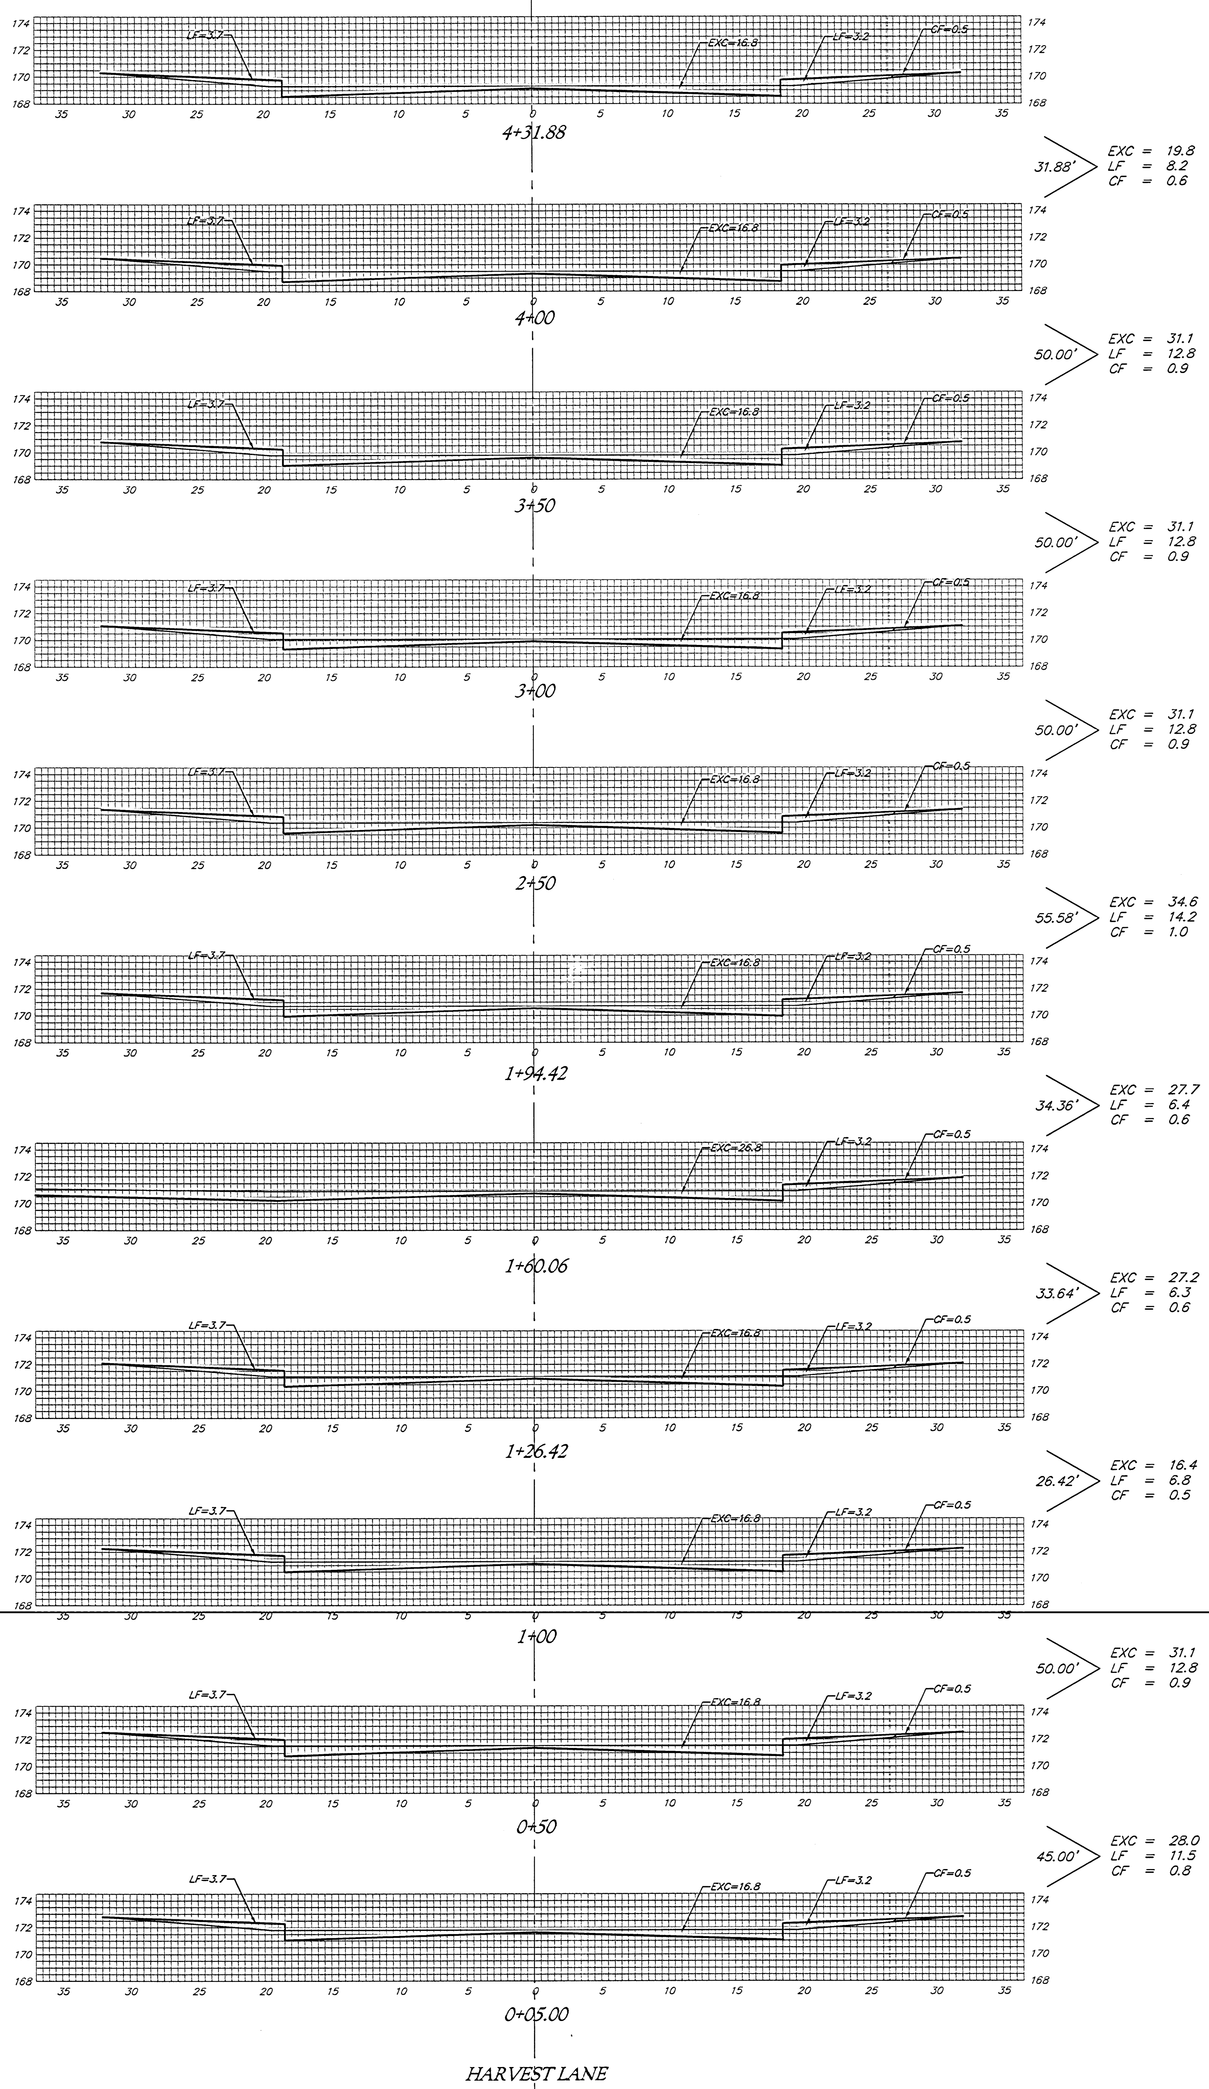


Sheet Totals:

Excavation	=	278.1 C.Y.
Loose Fill	=	104.9 C.Y.
Compacted Fill	=	7.7 C.Y.

Baughman

Baughman Company, P.A. 315 Ellis St. Wichita, KS 67211 P 316.262.2221 F 316.262.6149
ENGINEERING | PLANNING | LANDSCAPE ARCHITECTURE

Project Number
412319611

Sheet
23 of 30

Copyright Baughman Co. P.A. 2007