


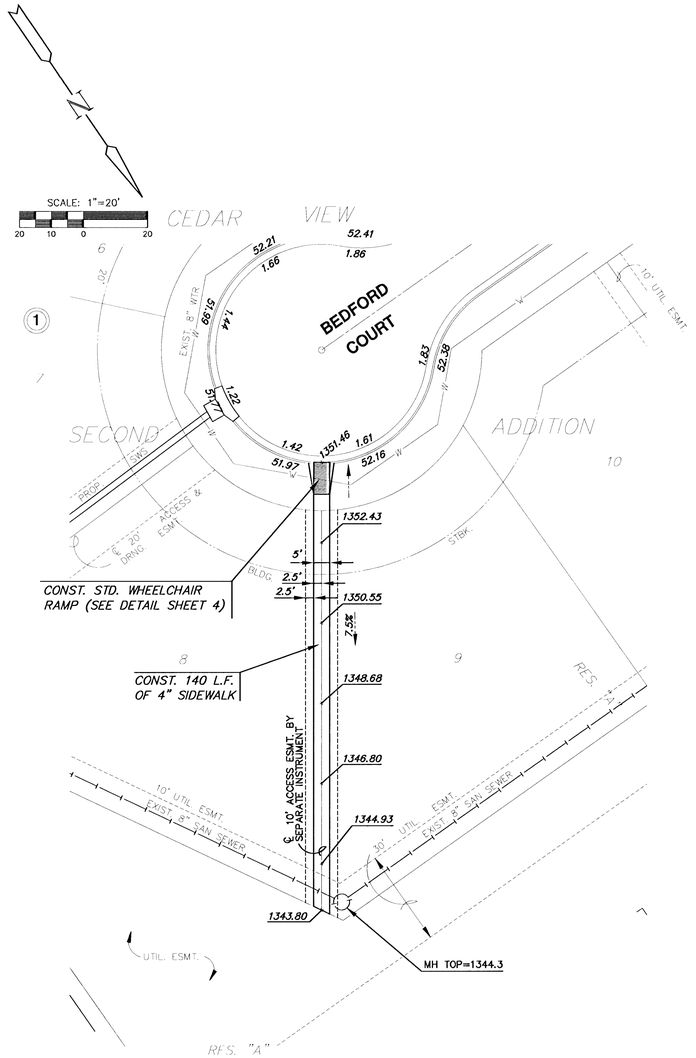


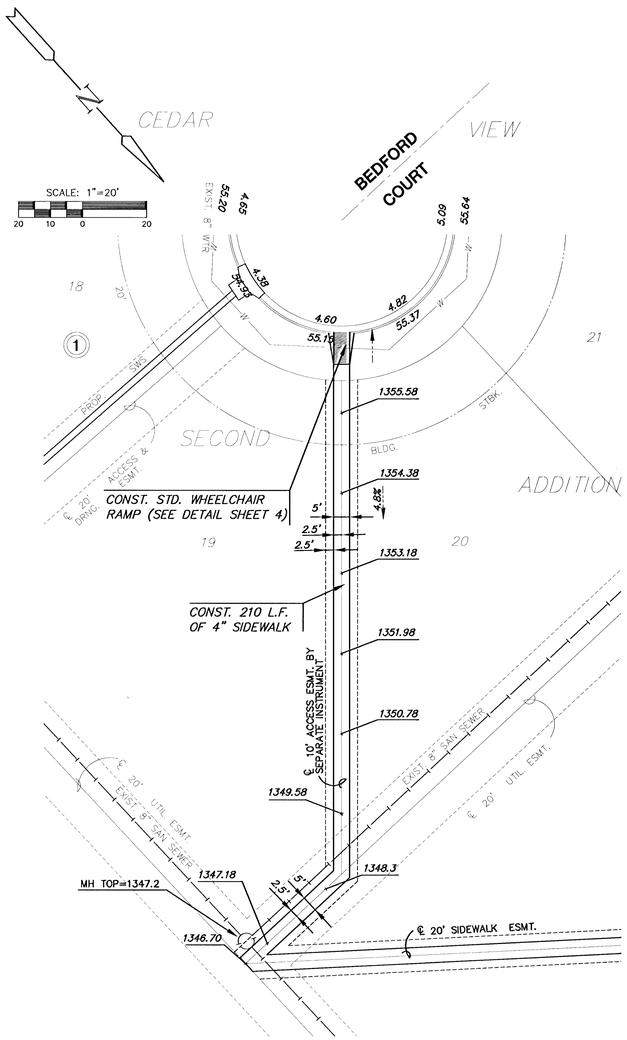

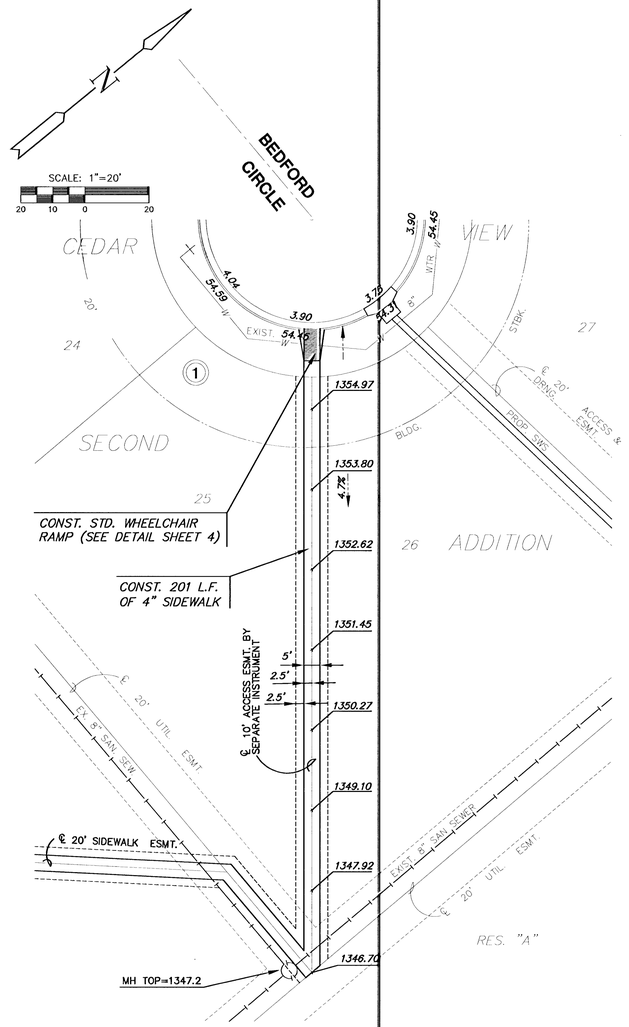

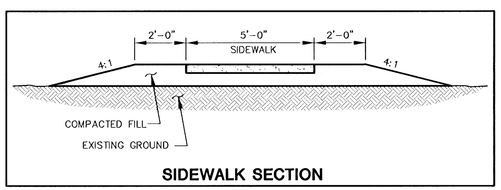

SIDEWALK SECTION

H:\CIVIL\96037\00226\DWG\PAV\00226SW2.DWG

MKEC
ENGINEERING CONSULTANTS
411 N. WEBB ROAD
WICHITA, KS. 67206
316-684-9600

CEDAR VIEW SECOND ADDITION
PROJECT NAME

SIDEWALK PLAN
SHEET TITLE

DFL	GR	CJA
DESIGN BY:	DRAWN BY:	CHECKED BY:
FEBRUARY 2001	00226SW2	16 / 25
DATE	DRAWING NAME	SHEET / OF

H:\CIVIL\96037\00226\DWG\PAV\00226SW2.DWG