

H:\CIVIL\960317\00226\DWG\PAV\XSEC\00226SX3.DWG

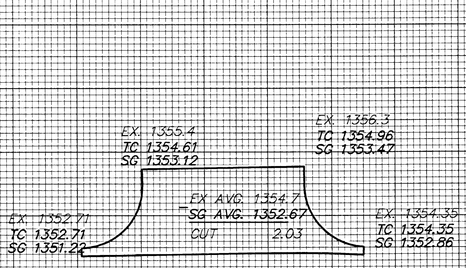


AREA TOTAL = 1626.45 S.F.
AVG. DEPTH OF CUT= 2.03
AVG. DEPTH OF FILL = 0.0
VOLUME = (CUT) 122.85 C.Y. (FILL) 0.0 C.Y.

BEDFORD/LINCOLN

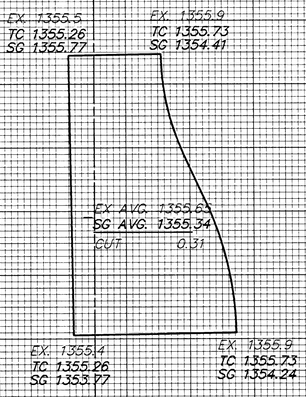


AREA TOTAL = 3551.14S.F.
AVG. DEPTH OF CUT= 0.31
AVG. DEPTH OF FILL = 0.0
VOLUME = (CUT) 40.77 C.Y. (FILL) 0.0 C.Y.

BEDFORD

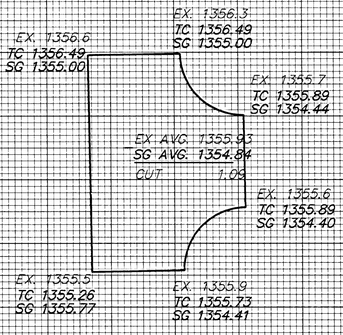

AREA TOTAL = 2701.33 S.F.
AVG. DEPTH OF CUT= 1.09
AVG. DEPTH OF FILL = 0.0
VOLUME = (CUT) 109.1 C.Y. (FILL) 0.0 C.Y.

BEDFORD/BEDFORD CT. S

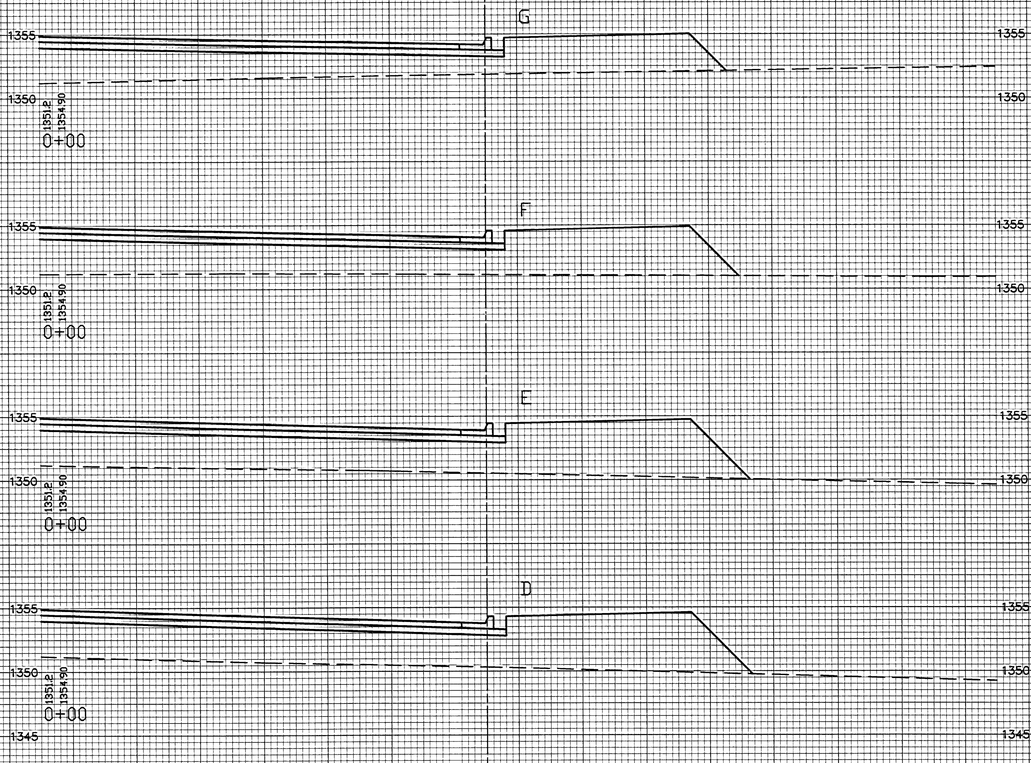

CEDAR VIEW SECOND ADDITION
CROSS SECTIONS
BEDFORD/BEDFORD CIRCLE

H:\CIVIL\960317\00226\DWG\PAV\XSEC\00226SX3.DWG

20/25