
H:\CIVIL\960307\00226\DWG\PAV\XSEC\00226SX4.DWG

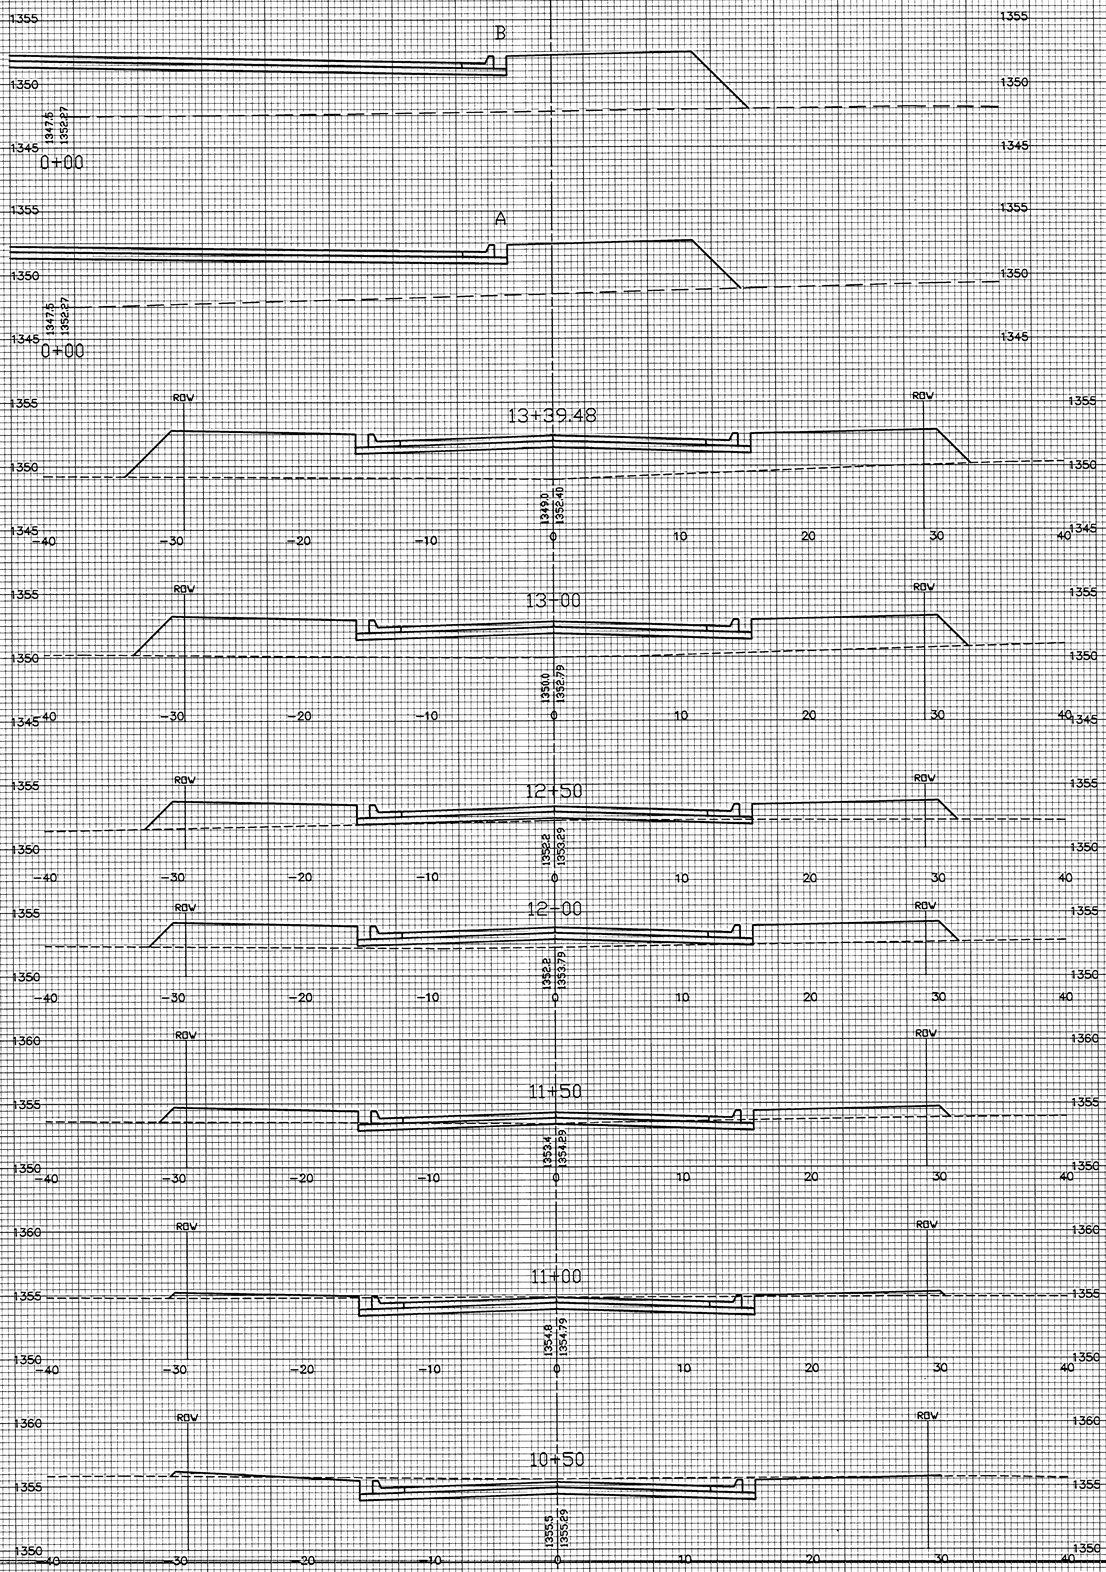

CEDAR VIEW SECOND ADDITION
CROSS SECTIONS
BEDFORD COURT (SOUTH)

21
25

N:\CIVIL\960307\00226\DWG\PAV\XSEC\00226SX4.DWG